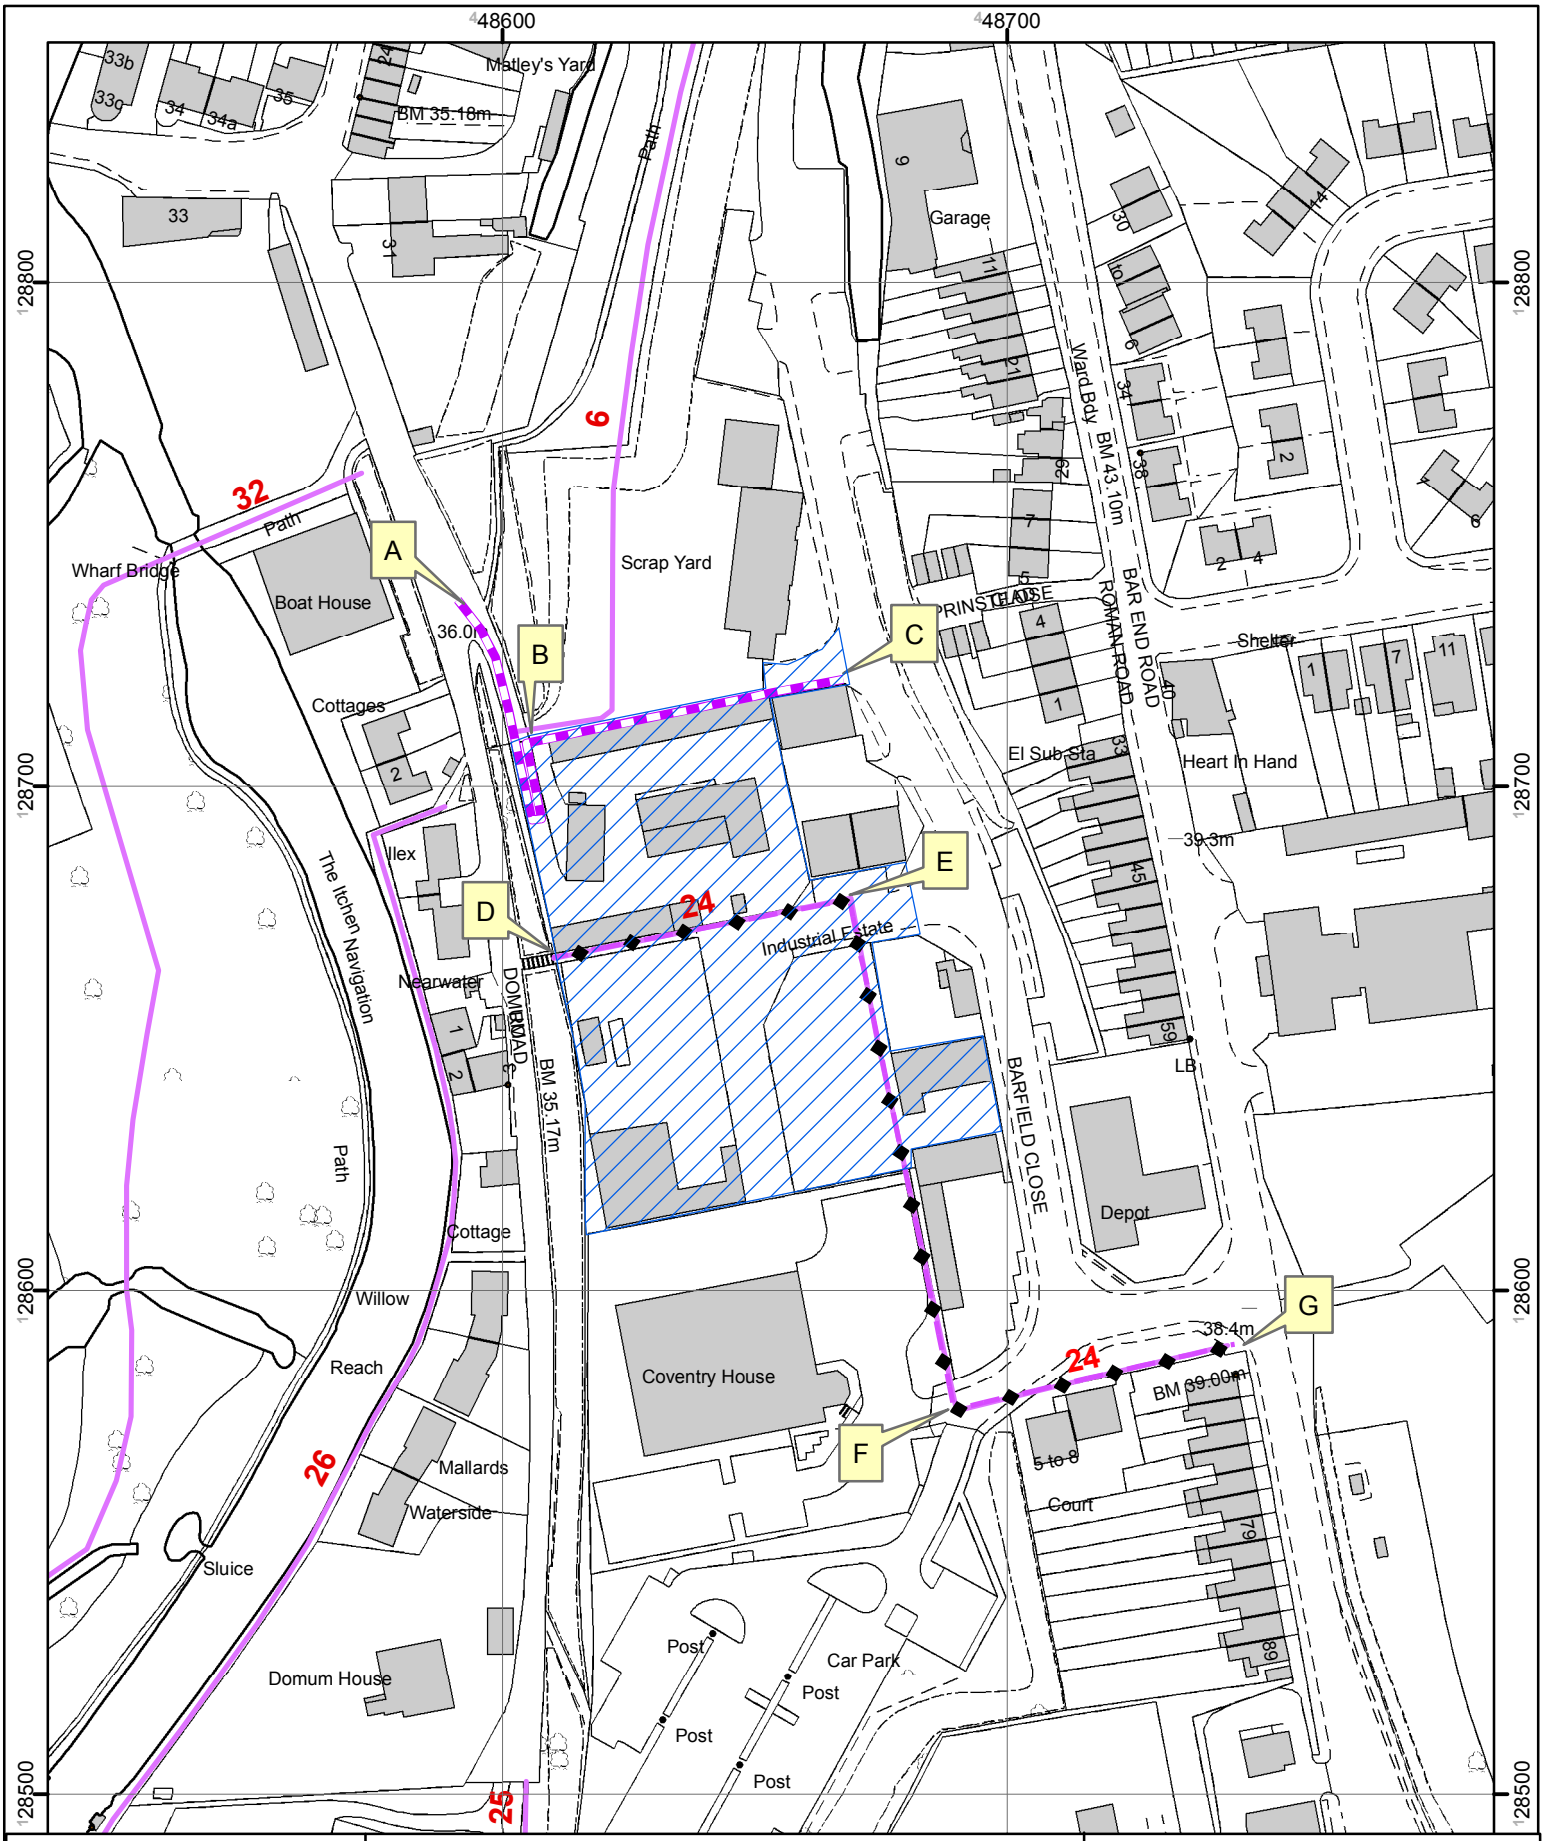

WINCHESTER

Dedication of a Public Footpath between Barfield Close and Domum Road

Footpath to be dedicated

Footpath to be extinguished

Existing Public Footpath

Site of development

SCALE 1:1500
DRAWN VB
DATE 20.01.2012

This map is reproduced from Ordnance Survey material with the permission of Ordnance Survey on behalf of the Controller of Her Majesty's Stationery Office © Crown copyright. Unauthorised reproduction infringes Crown copyright and may lead to prosecution or civil proceedings. HCC 100019180 2012

Countryside Access Team
Culture, Communities & Business Services
Mottisfont Court
High Street
Winchester
SO23 8ZF