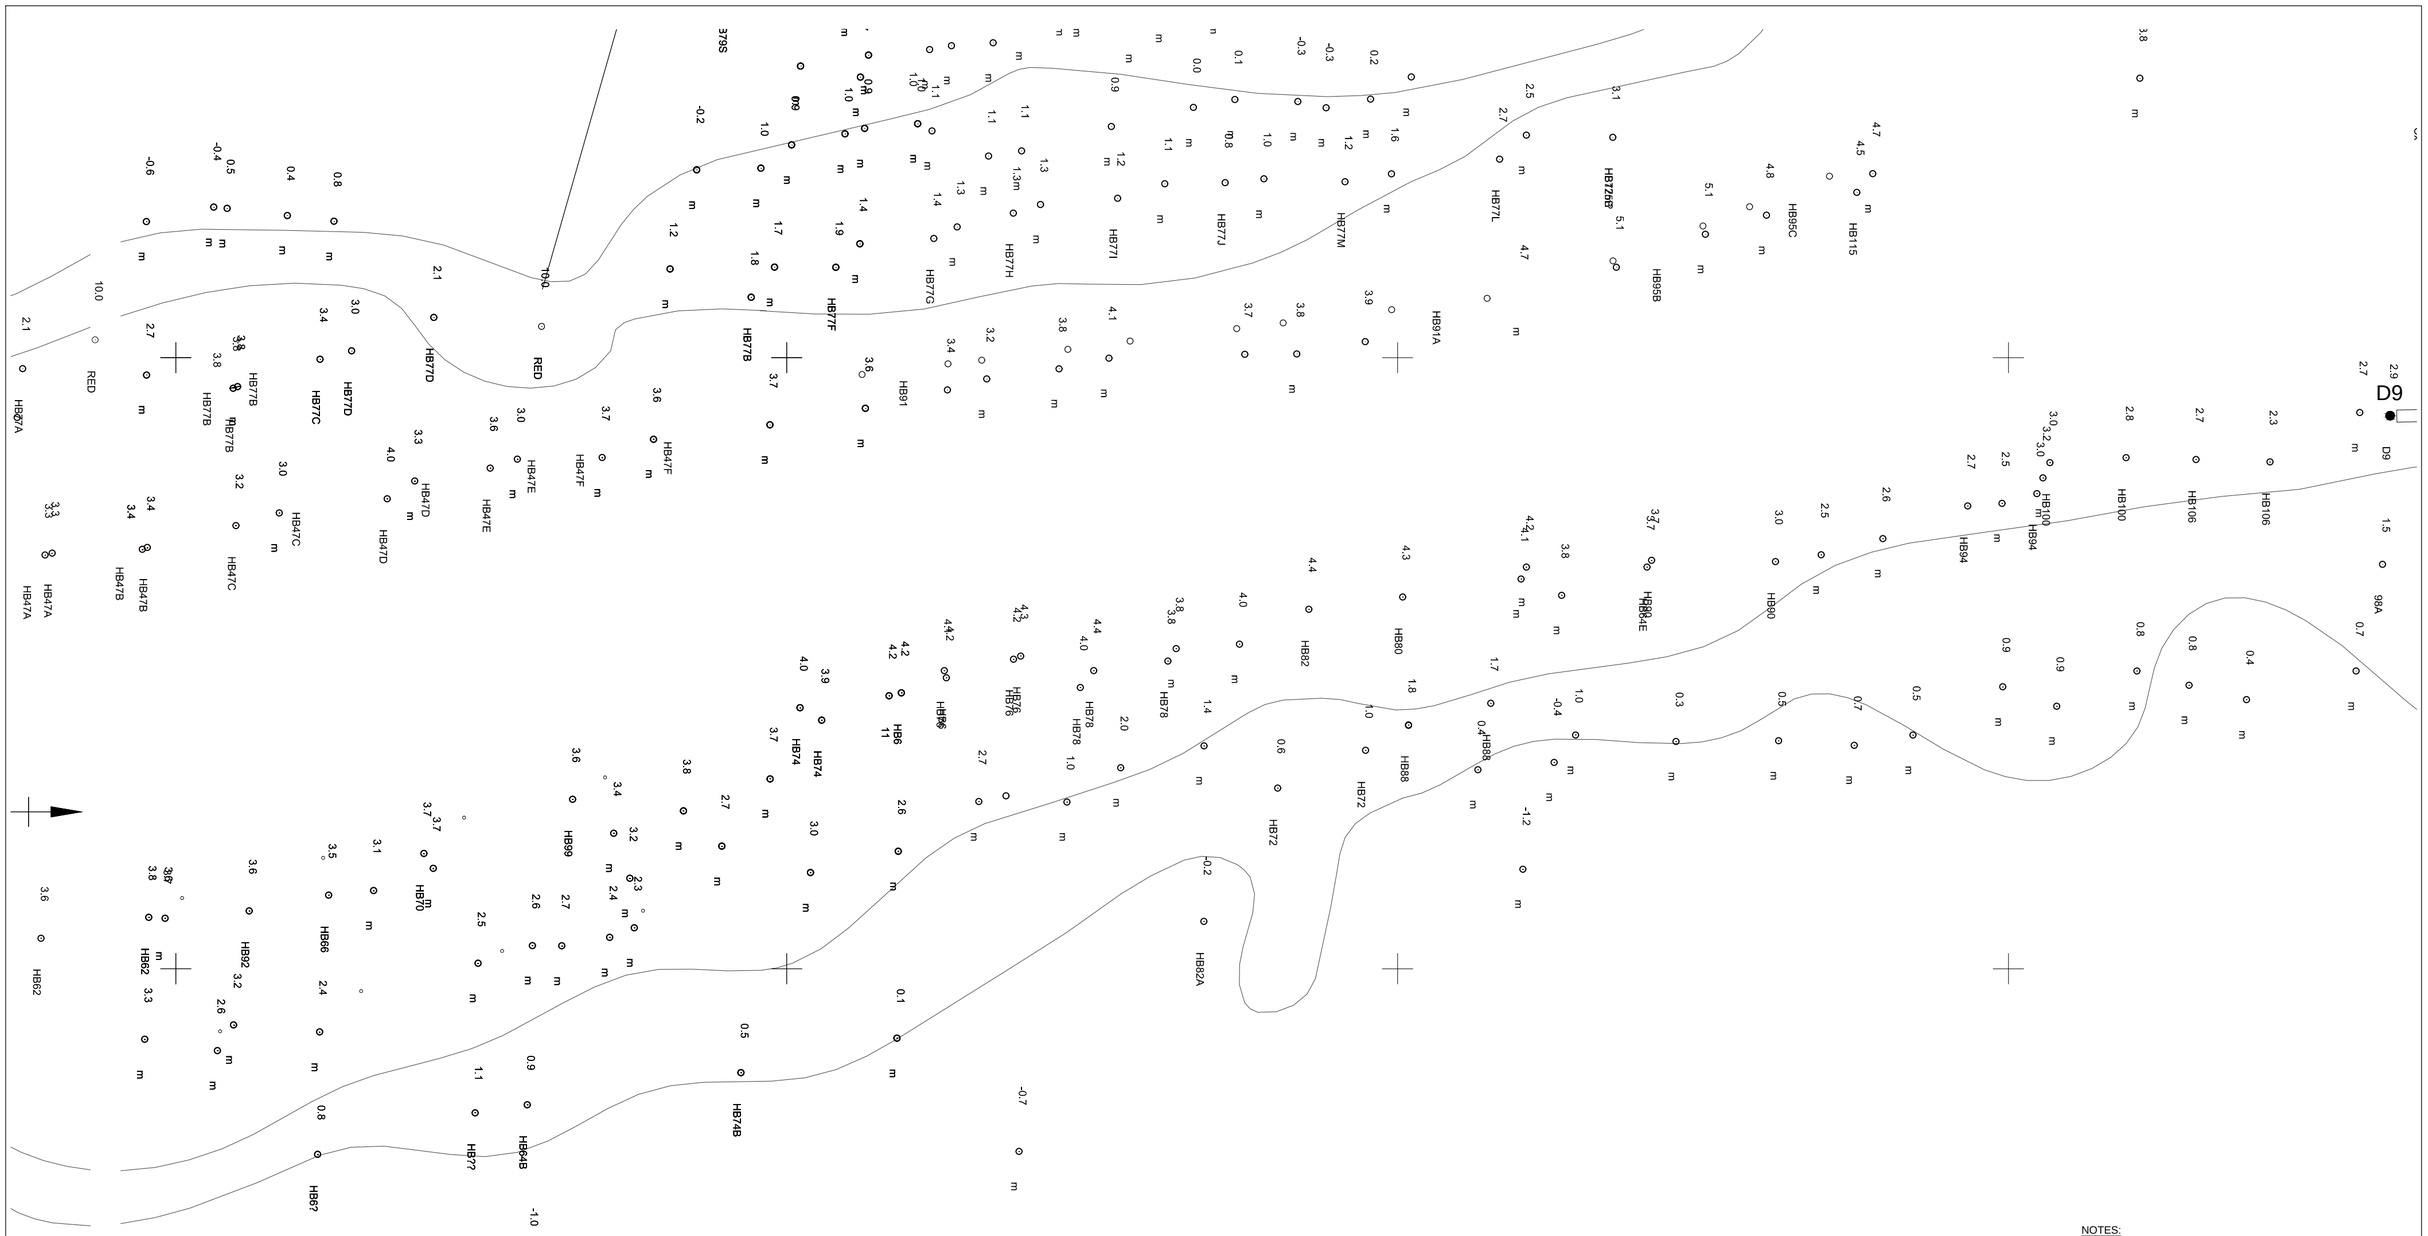

NOTES:

1. This drawing is to be read in conjunction with all other OPUS INTERNATIONAL CONSULTANTS (UK) LTD drawings, and any other relevant information.
2. No dimensions are to be scaled from this drawing, but must be taken from site and / or the details.
3. Unless noted otherwise all dimensions are in millimetres and all levels are in metres from the site datum.
4. The electronic information from this drawing can not be guaranteed as dimensionally drawn exact. Figured dimensions must be used for setting out and detailing. OPUS INTERNATIONAL CONSULTANTS (UK) LTD logos and company information must be removed from copies if information is re-used.
5. The Contractor is responsible for the design of all temporary works, and is also responsible for the safe maintenance and stability of the existing buildings at all times.

PRELIMINARY

Revision	Amendment	Approved	Revision Date
P1	Preliminary Issue	JHB	01.10.12

OPUS
Fareham Office
Modulus House, Salterns Lane
Fareham, Hampshire, PO16 0QS
01329 822021

Drawn	Designed	Approved	Revision Date
JEN	JHB	JHB	OCT 2012

Project
RIVER MOORINGS
HAMBLE RIVER

Sheet
EXISTING LAYOUT
SCHEME 1

Project No.	Scale	Drawing No.	Sheet, No,	Revision
FA EG-9476.00	1:500	2001		P1