PLAN ON PROPOSED ALIGNMENT - ROUTE OPTION 2

SCALE 1:2500

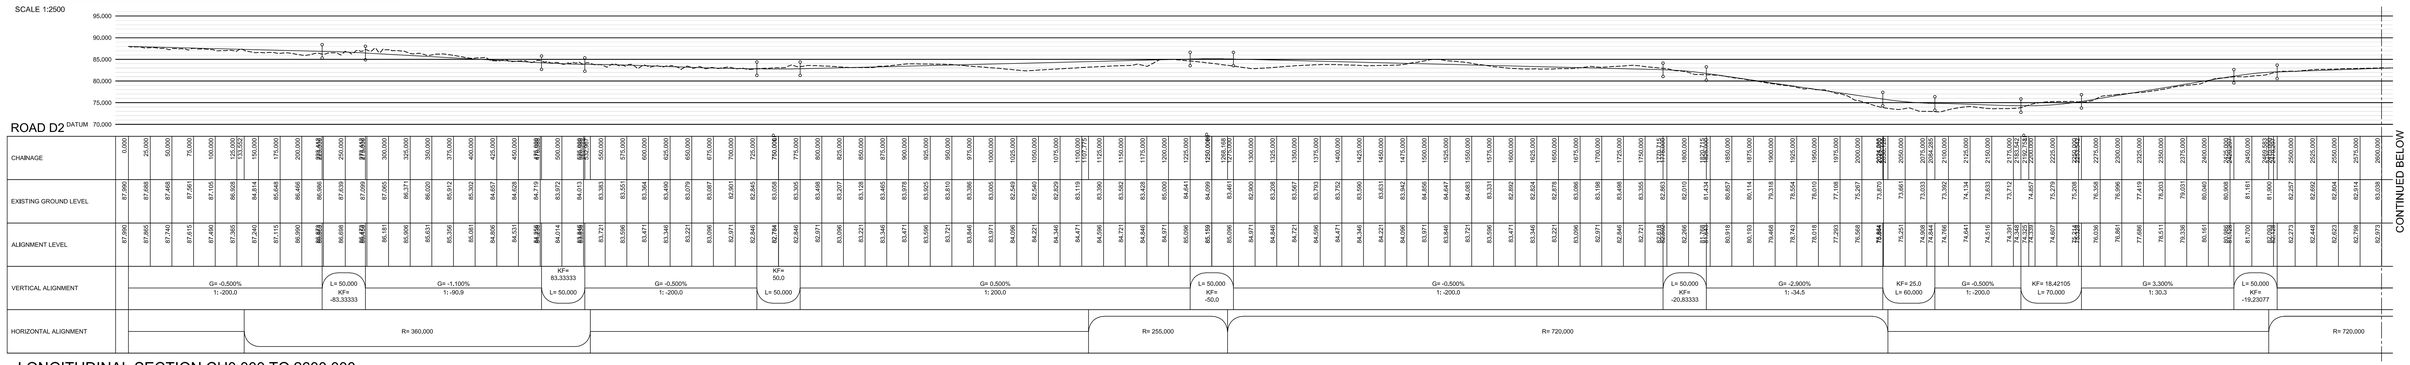

LONGITUDINAL SECTION CH0.000 TO 2600.000

SCALE 1:2500

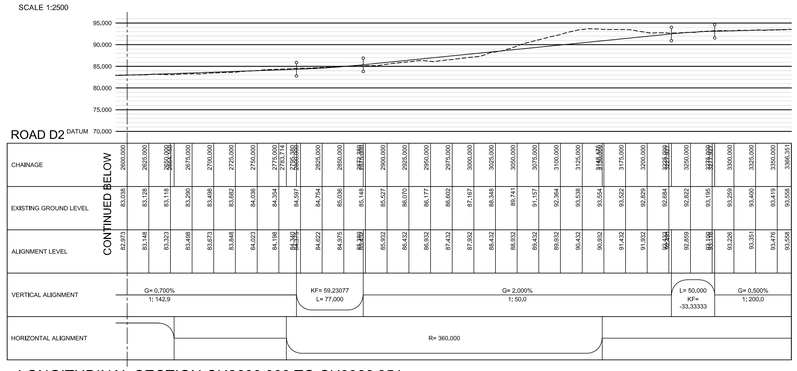

LONGITUDINAL SECTION CH2600.000 TO CH3366.351

SCALE 1:2500

LEGEND

REV.	AMENDMENT	DATE	DRAWN	CHKD	APPD

CLIENT

HAMPSHIRE COUNTY COUNCIL
CULTURE, COMMUNITIES AND BUSINESS SERVICES

CONSULTANT

Hampshire County Council Engineering Consultancy

Certificate No FS 31444

STUART JARVIS BSc DipTP FCIHT MRTPI: DIRECTOR OF ECONOMY, TRANSPORT & ENVIRONMENT

DRAWN	SCHEME	DRAWING TITLE
RD	WHITEHILL BORDON INNER RELIEF ROAD ALIGNMENT OPTIONS	OPTION 2 INNER RELIEF ROAD NORTHERN SECTION
CAD: RD	JOB No. RJ507017.01	REC DRAWN: 20.Apr.2012 at 2:14pm
CHECKED: SF		
APPROVED: DD	SCALE @ A0: AS SHOWN	DATE: FEB 2012
	SHEET No.: 1 OF 1	DRG No.: 507017/002
		REV: –
		SUFFIX

rec Date: K:\Eng\Roads\Schemes\J\J507017 - Bordon and Whitehill\Northern Section\P2\D\ROAD D2\Road D2_prev drawing.dwg