COPYRIGHT RESERVED
DO NOT SCALE

Appendix 1c

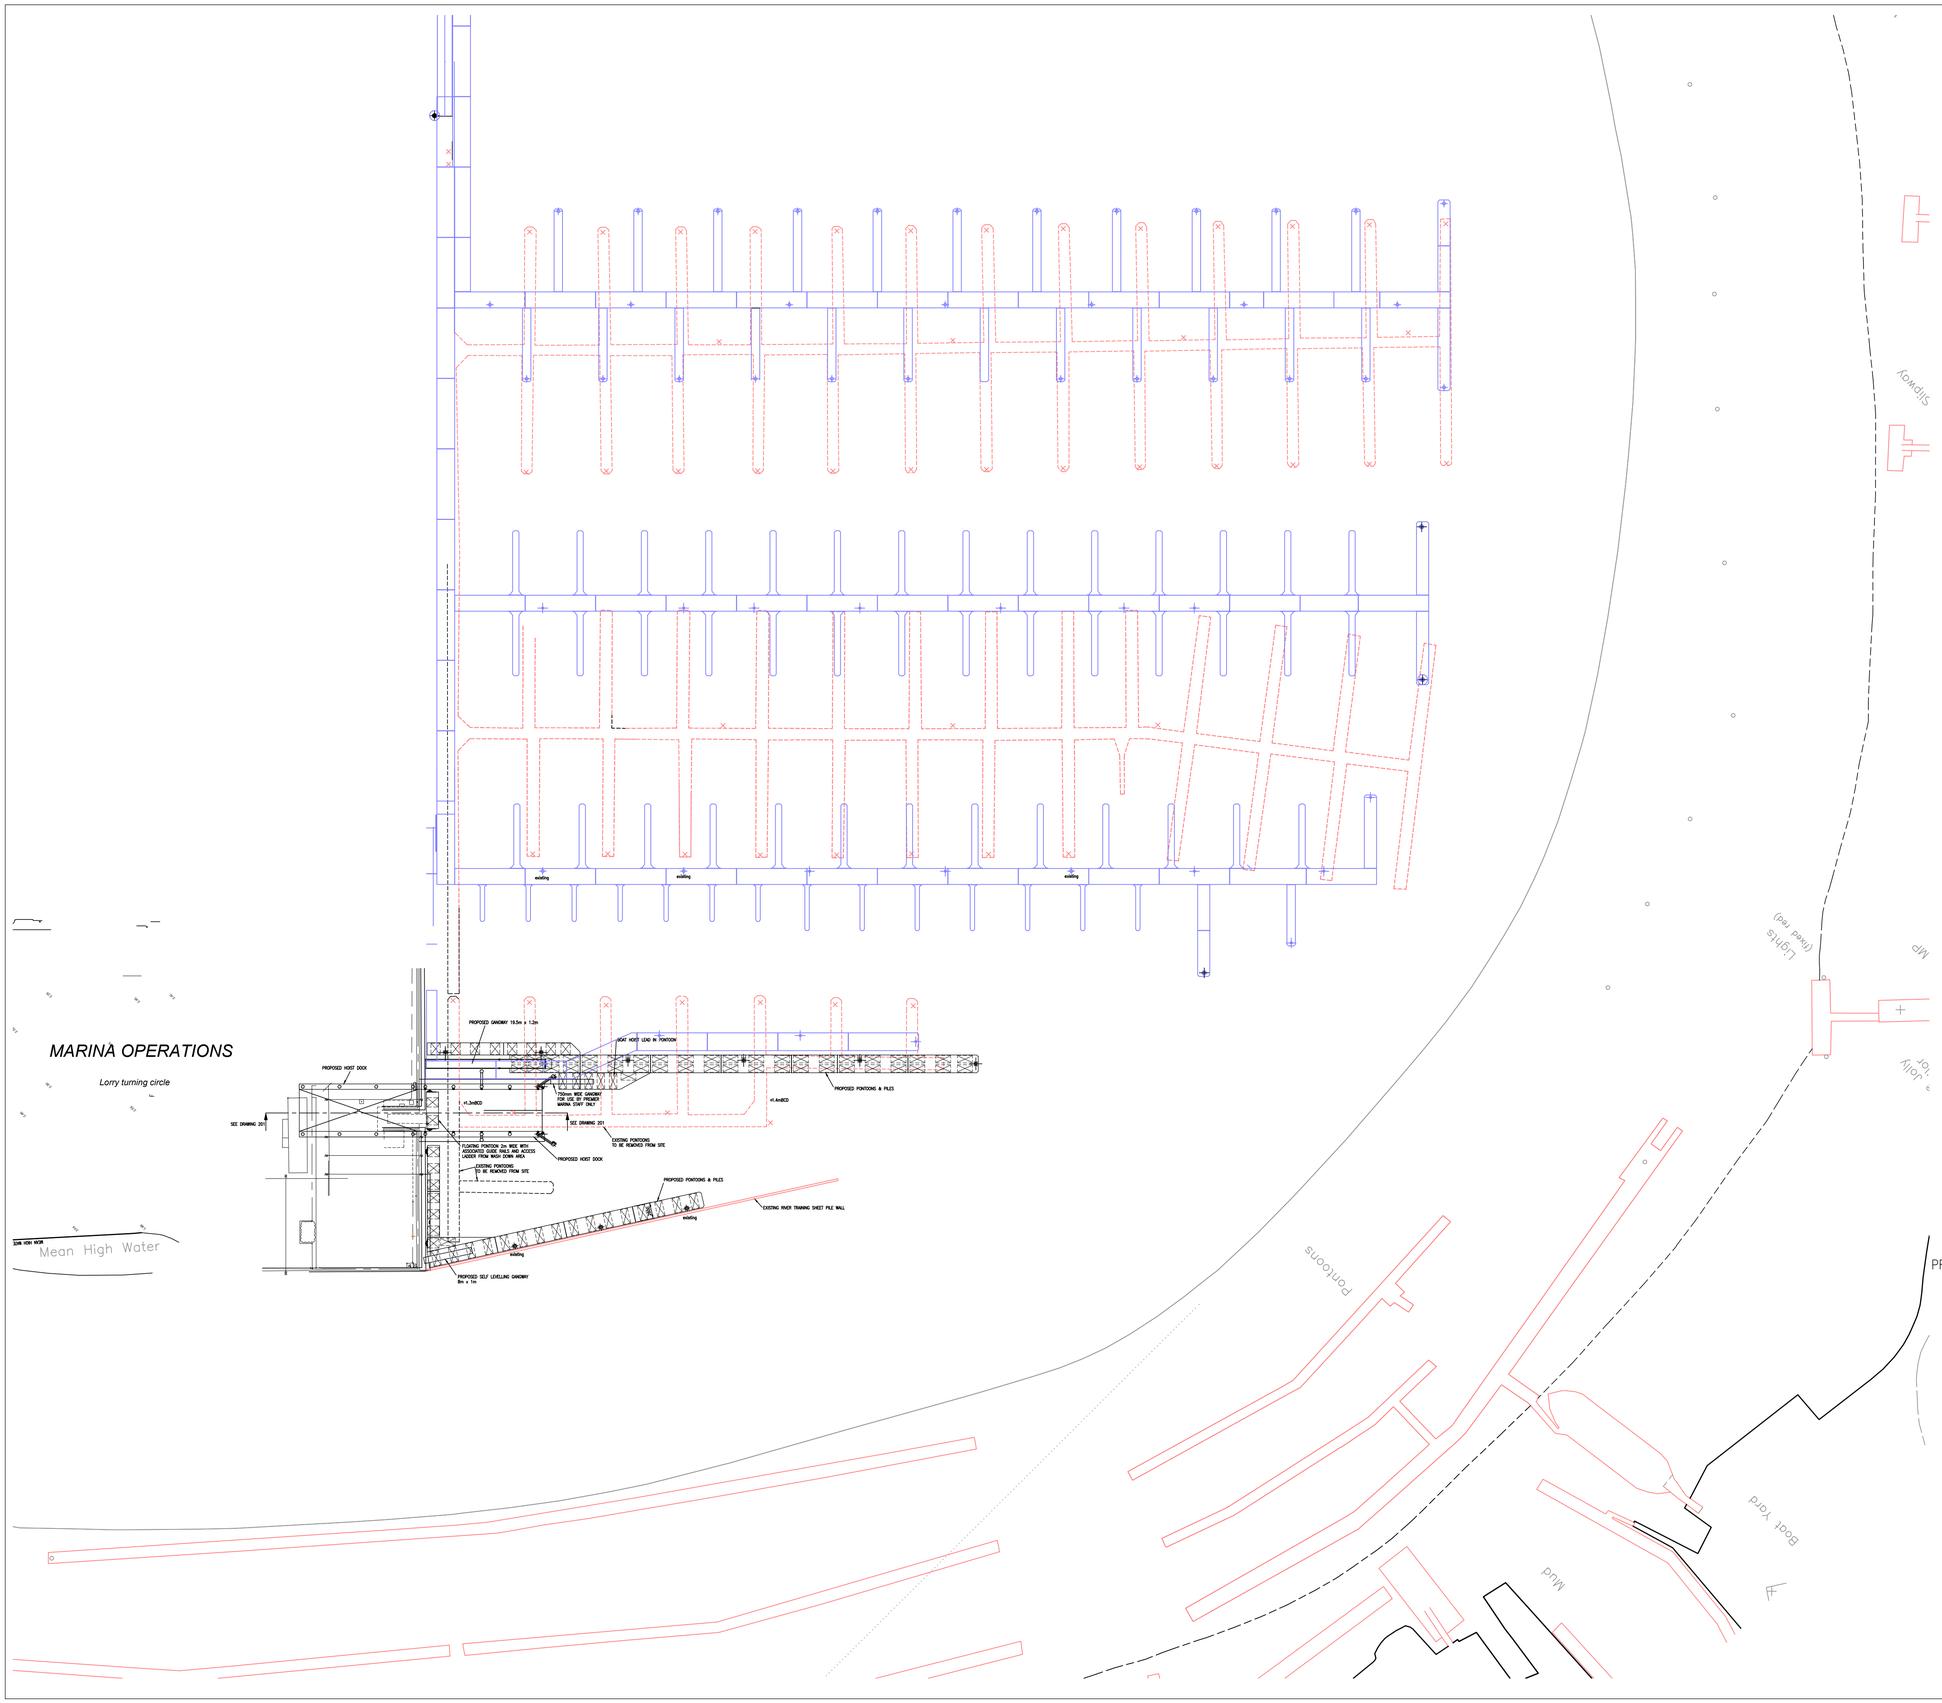

PROPOSED

PREVIOUSLY CONSENTED BUT NOT YET CONSTRUCTED

EXISTING STRUCTURES

Rev.	By	Date	Description
B	CW	08.07.13	PROPOSED PONTOON LENGTH ADJUSTED
A	MD	05.07.13	HOIST AREA MODIFIED

Client
PREMIER MARINAS LtD.

Title
SWANWICK MARINA
PIER J AREA

Drawn	Checked	Date	Scale
MD		16/08/11	1:500

WALCON

Segensworth West, Fareham, Hampshire PO15 5SR
Telephone: +44 (0) 1489 579977
Facsimile: +44 (0) 1489 579988

C.A.D. Path A1

Drawing No. M1661/308 Sht.2 REV. B