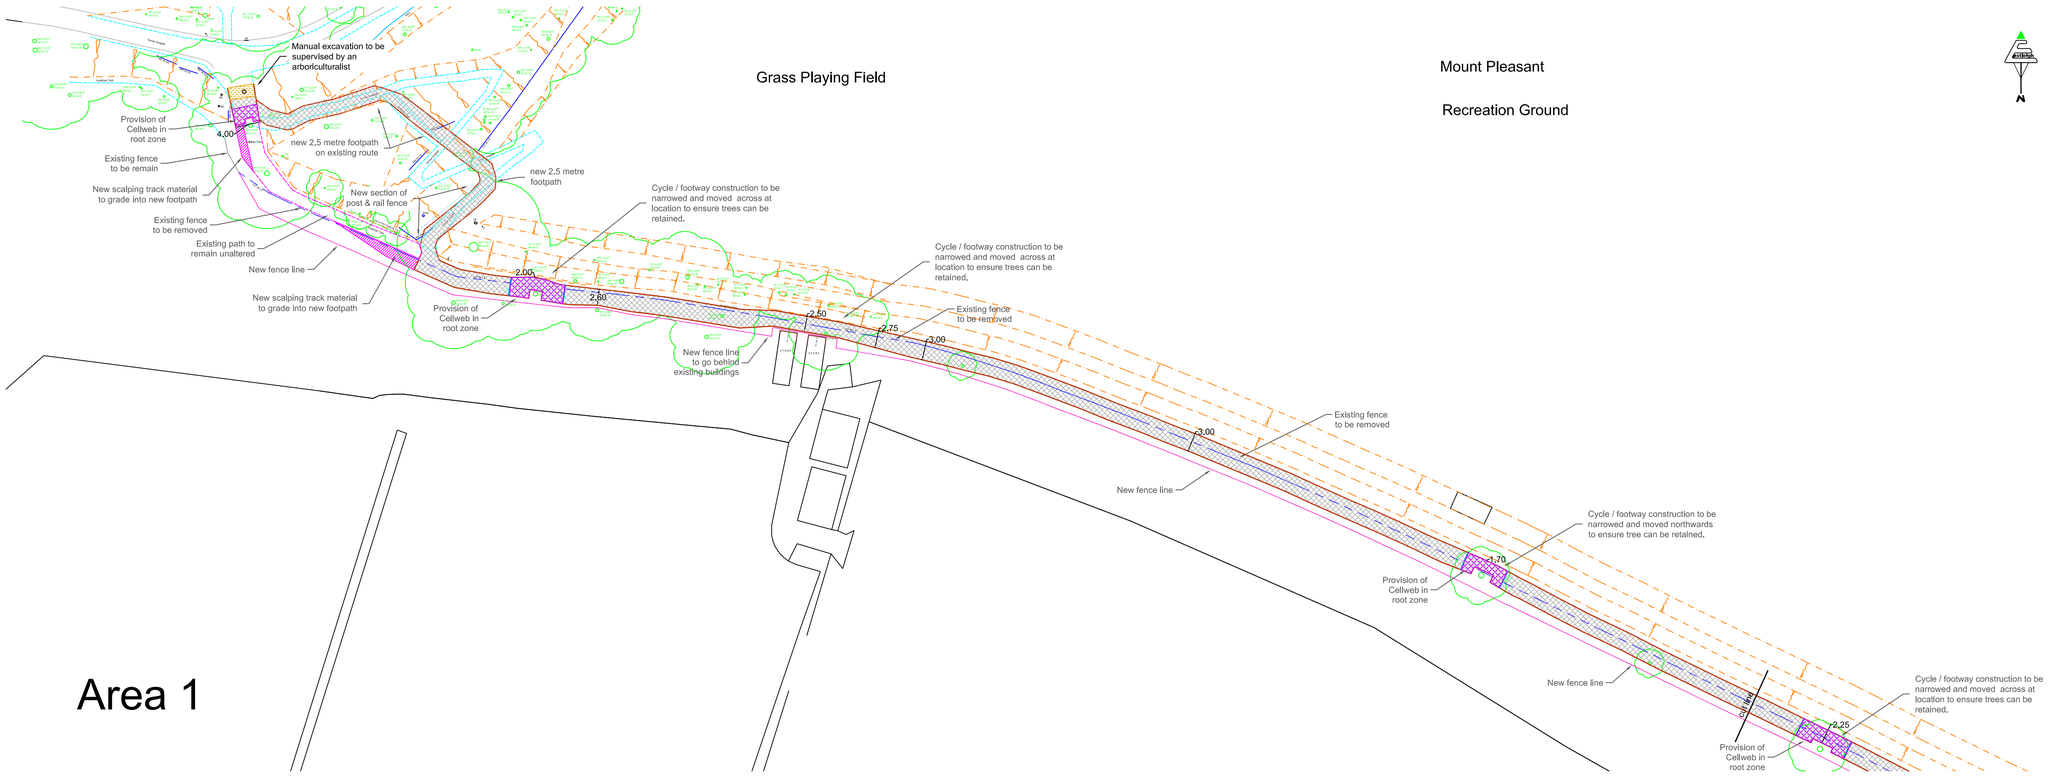

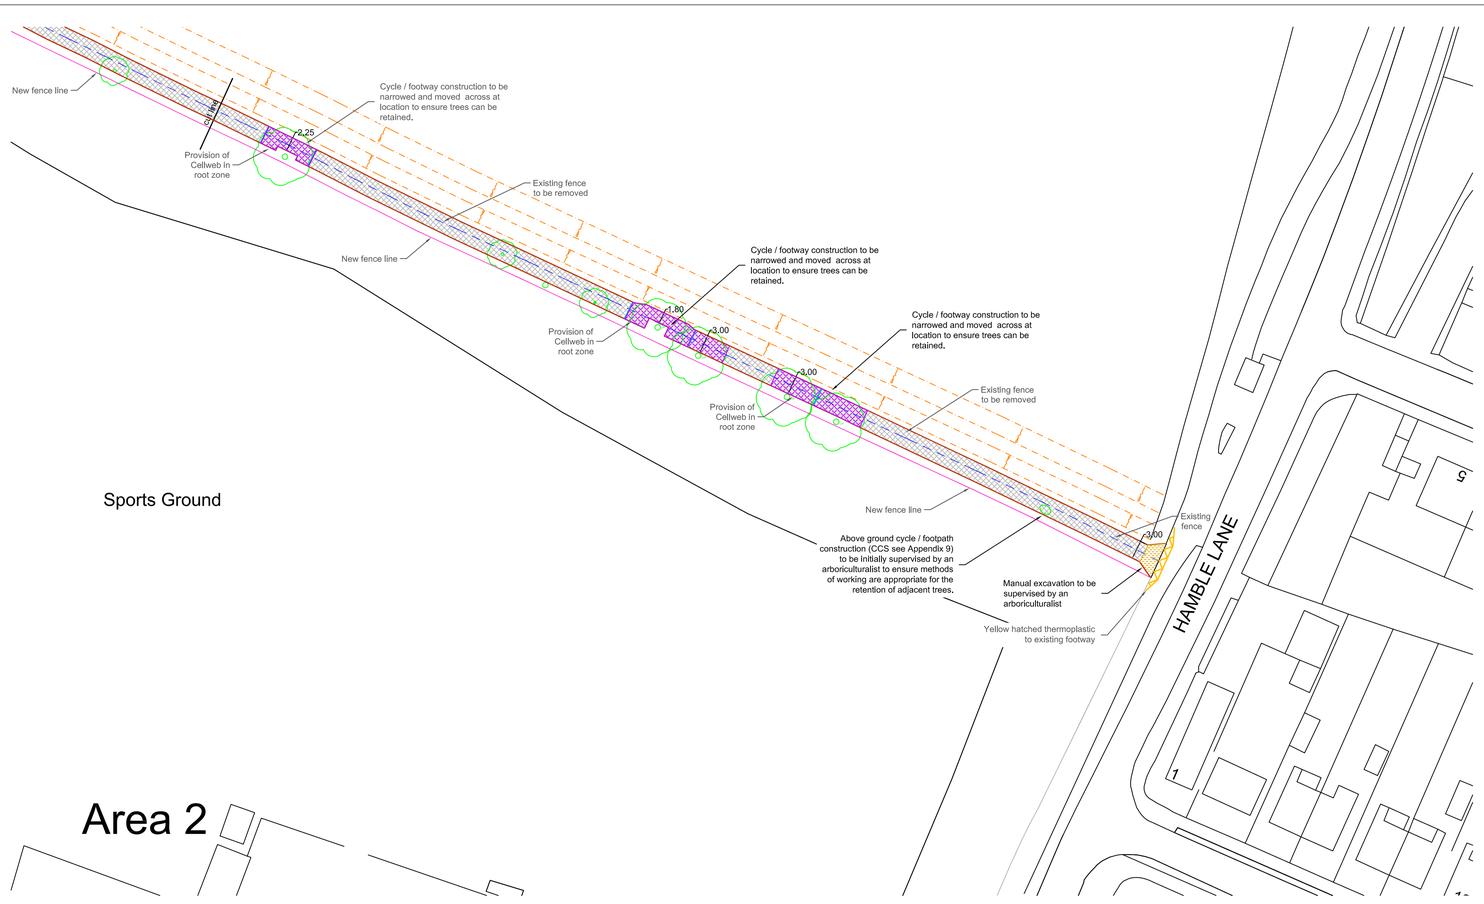

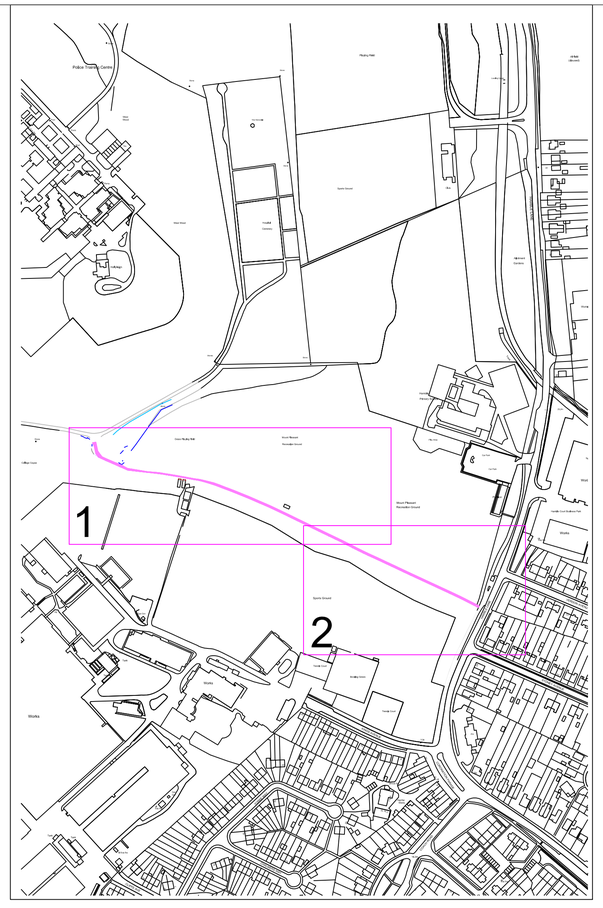

General Arrangement

- Existing 'zigzag' track
- Existing bank
- Existing fence to be removed
- New GE aviation fence
- New bitmac footpath
- Wooden edge
- ACO drain allowing ground aeriation
- Provision of Cellweb in Bitmac construction
- Manual excavation under supervision
- Yellow hatch lining

Status: STATUS

Rev:	Date:	Description:	Chkd:
A	Apr 12	Arboriculture alterations	

Reproduced from the Ordnance Survey mapping with the permission of Her Majesty's Stationery Office (C) Crown copyright. Unauthorised reproduction infringes Crown copyright and may lead to prosecution or civil proceedings. Licence No. 100019622 (2010)

EASTLEIGH BOROUGH COUNCIL

Ed Vokes
BSc (Hons) MCILT MCIHT
Head of Transportation and Engineering
Civic Offices
Leigh Road, Eastleigh
Hampshire. SO50 9YN
Telephone: **(023) 8068 8000**
Fax: **(023) 8062 0908**
Email: **engineers@eastleigh.gov.uk**

Transportation and Engineering Services Unit

Scheme: Lovers Lane

Title: General Arrangement

Scale @ A1:	Date:	Drawn by:	Checked by:
1:500	Jun 2011	DMW	.....

Drawing No.:	Project No.:	Rev:
EEC000d204/GA/002	EEC00d204	A