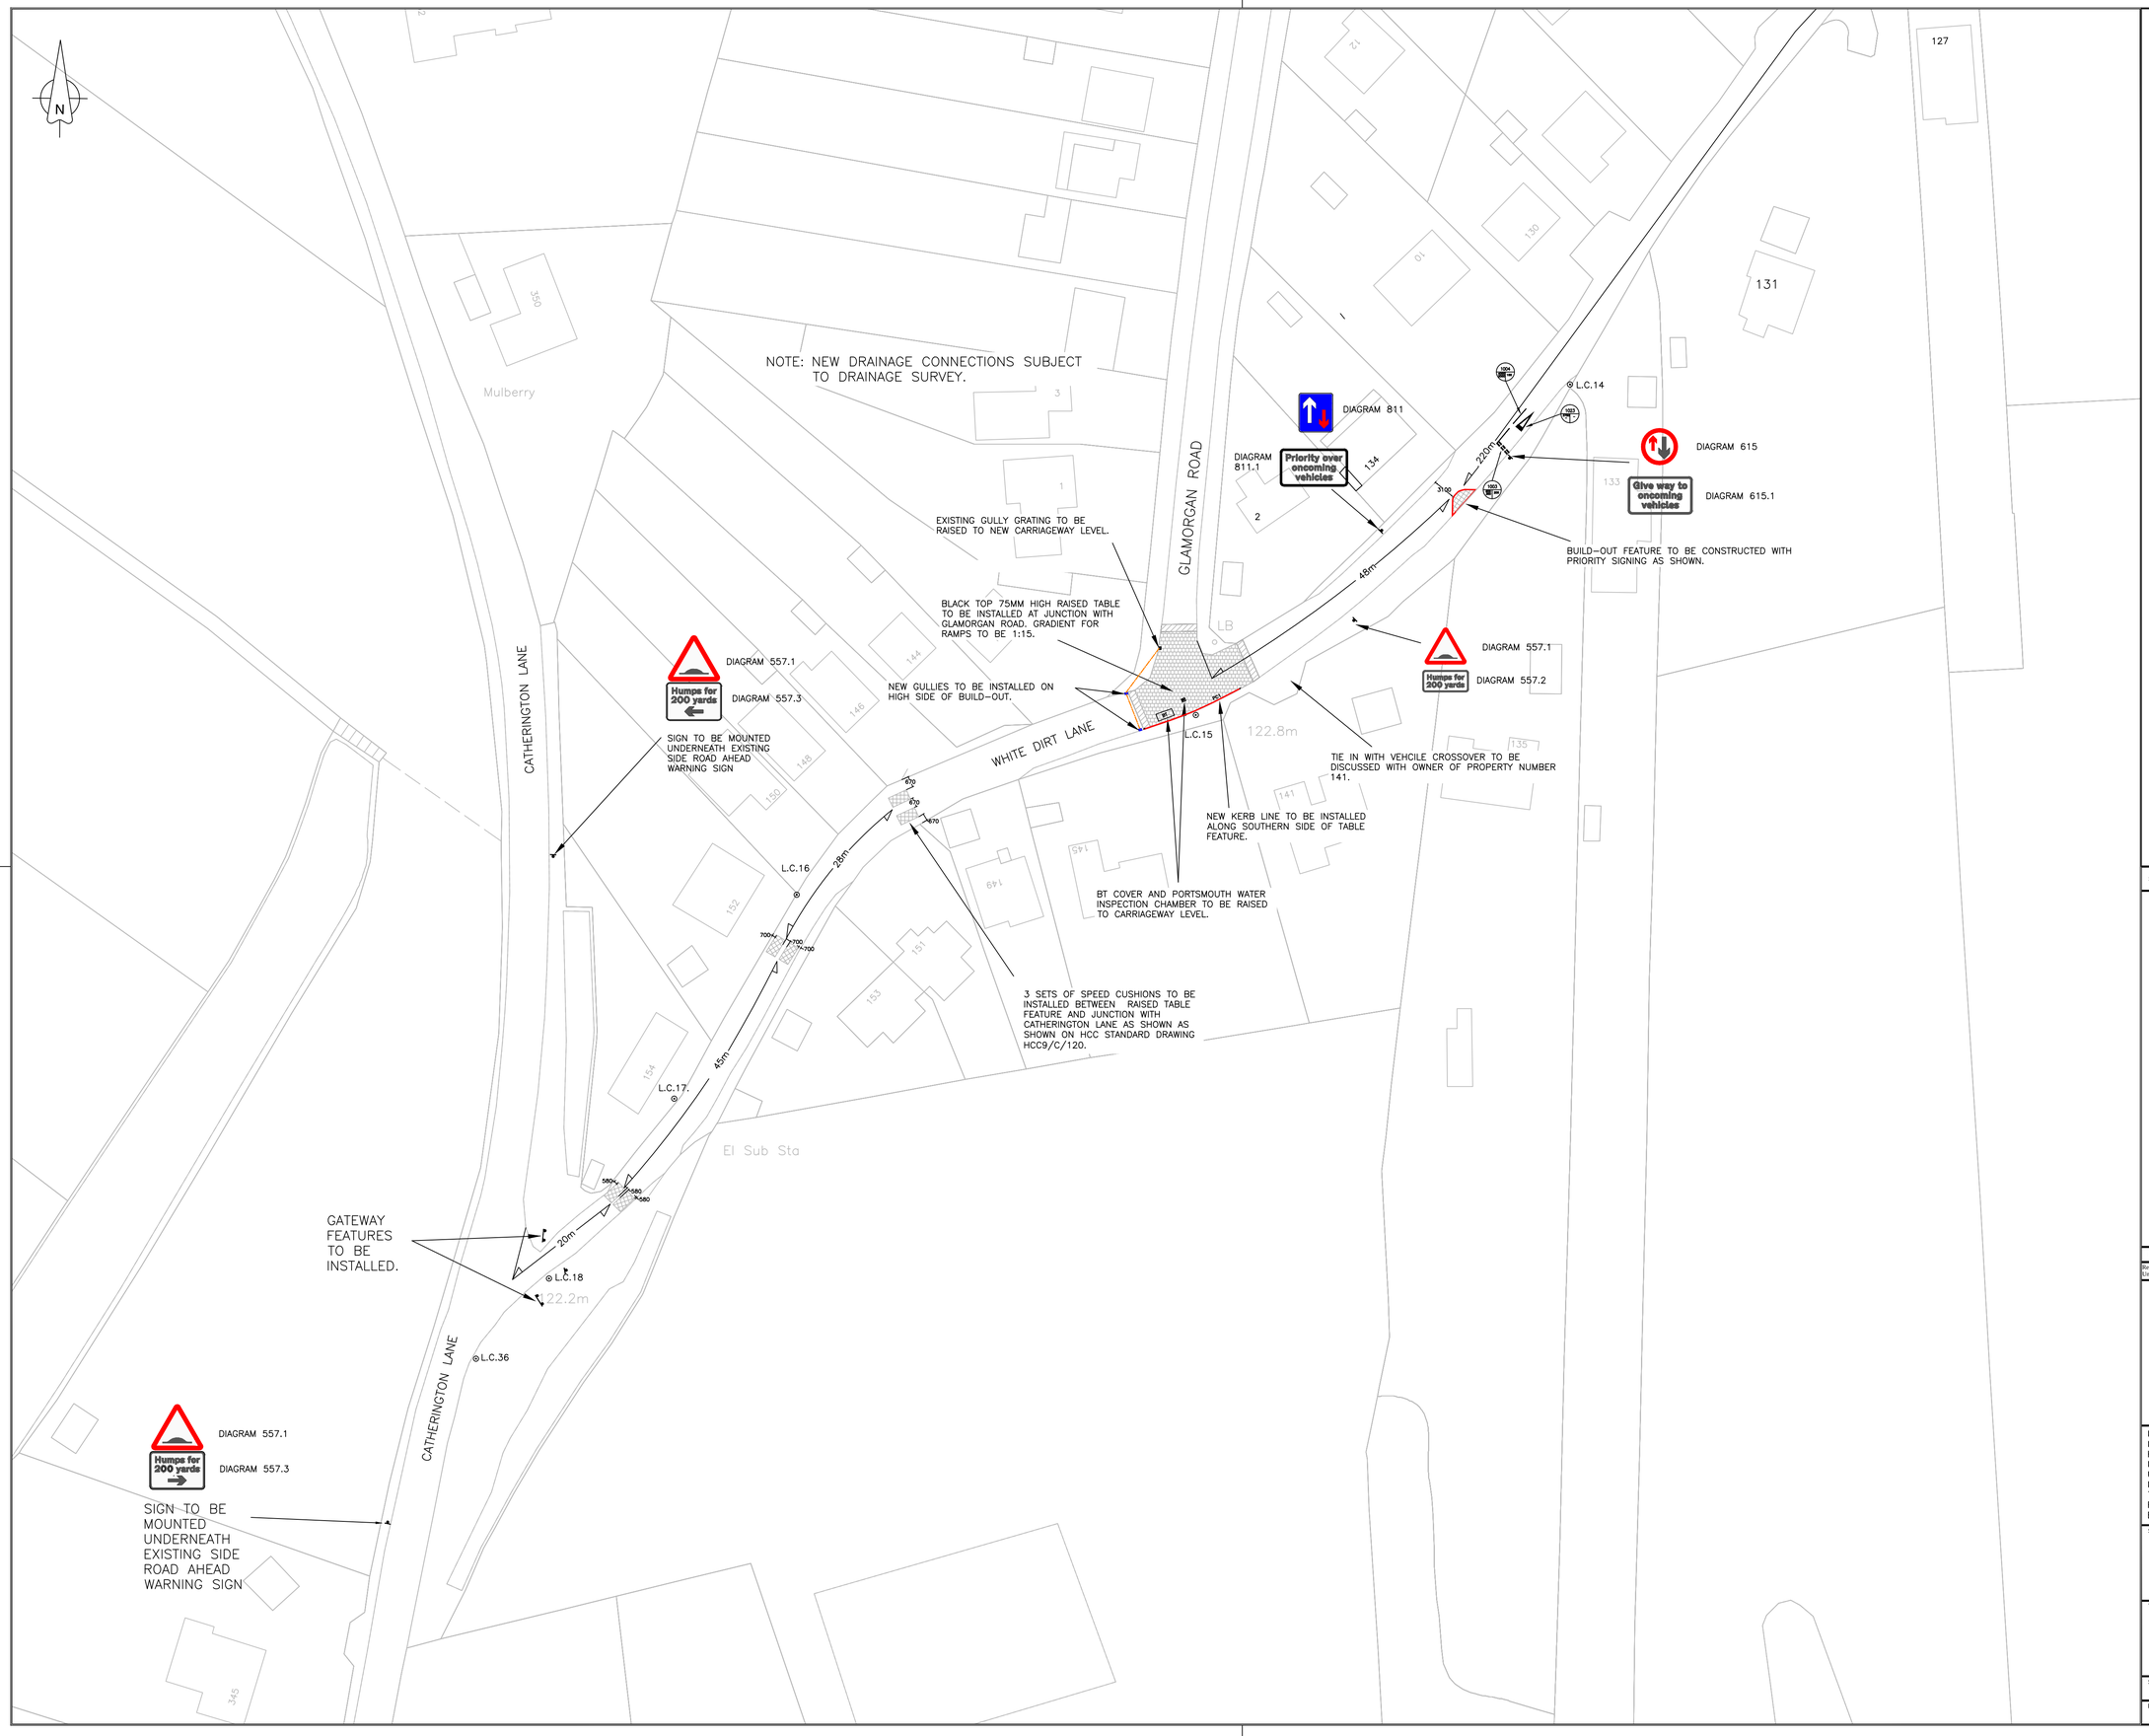

NOTES:

1. ALL DIMENSIONS ARE IN MILLIMETRES UNLESS OTHERWISE STATED.

2. ANY DISCREPANCIES FOUND ON SITE SHOULD BE REPORTED TO THE OVERSEEING ORGANISATION IMMEDIATELY SO THAT CLARIFICATION CAN BE SOUGHT PRIOR TO THE COMMENCEMENT OF WORK.

3. THIS DRAWING SHALL BE USED FOR FEASIBILITY PURPOSES ONLY AND SHALL NOT BE USED FOR CONSTRUCTION.

4. ALL KERBS SHALL BE PRECAST CONCRETE AS SHOWN ON HCC STANDARD DETAIL DRAWING NO. HCC9/C/010.

5. SPEED CUSHIONS SHALL BE TYPE 1A AS SHOWN ON HCC STANDARD DETAIL DRAWING HCC9/C/0130.

6. RAISED TABLE SHALL BE CONSTRUCTED AS TO ROAD HUMP TYPE 1 AS SHOWN ON HCC STANDARD DETAIL DRAWING NO. HCC9/C/100.

7. GULLIES SHALL BE TYPE 1T AS SHOWN ON HCC STANDARD DETAIL DRAWING NO. HCC9/D/015.

8. INFILL AREAS ON BUILD-OUTS TO BE IMPORTED TOPSOILED AND GRASS SEEDED. EXISTING AREA OF CARRIAGEWAY TO BE PERFORATED.

9. ALL PROPOSED SIGNING TO BE MOUNTED AT A MINIMUM OF 2.1 METRES.

LEGEND:

- L.C. EXISTING LAMP COLUMN
- PC1 TYPE PC1 KERB – 100 UPSTAND
- PCD TYPE PCD KERB – TRANSITIONAL
- Q QUADRANT KERB – 305 x 255MM
- PROPOSED SPEED CUSHIONS
- PROPOSED TRAFFIC SIGN.
- PROPOSED BUILDOUT FEATURE
- PROPOSED RAISED TABLE FEATURE
- PROPOSED NEW GULLY
- PROPOSED DRAINAGE PIPE 150MM DIAMETER.

1004 TSRGD DIAG. NO.
1000 100 LINE WIDTH
MODULE DIMENSIONS

Status: PRELIMINARY DESIGN

Rev:	Date:	Description:	Chkd:

Reproduced from the Ordnance Survey mapping with the permission of Her Majesty's Stationery Office (C) Crown copyright. Unauthorised reproduction infringes Crown copyright and may lead to prosecution or civil proceedings. Licence No. 100019622 (2014)

Hampshire County Council
EASTLEIGH BOROUGH COUNCIL

Ed Vokes
BSc (Hons) MCILT MCIHT
Head of Transportation and Engineering
Eastleigh House,
Upper Market Street, Eastleigh,
Hampshire. SO50 9YN
Telephone: **(023) 8068 8000**
Fax: **(023) 8064 3952**
Email: **engineers@eastleigh.gov.uk**

Transportation and Engineering Services Unit

Scheme:
WHITE DIRT LANE, CATHERINGTON

Title:
PROPOSED TRAFFIC CALMING MEASURES
SHEET 1 OF 2

Scale @ A1:	Date:	Drawn by:	Checked by:
1:500	MAY 2015	SRH	GJB

Drawing No.:	Project No.:	Rev:
HC/01308/009	HC/01308	