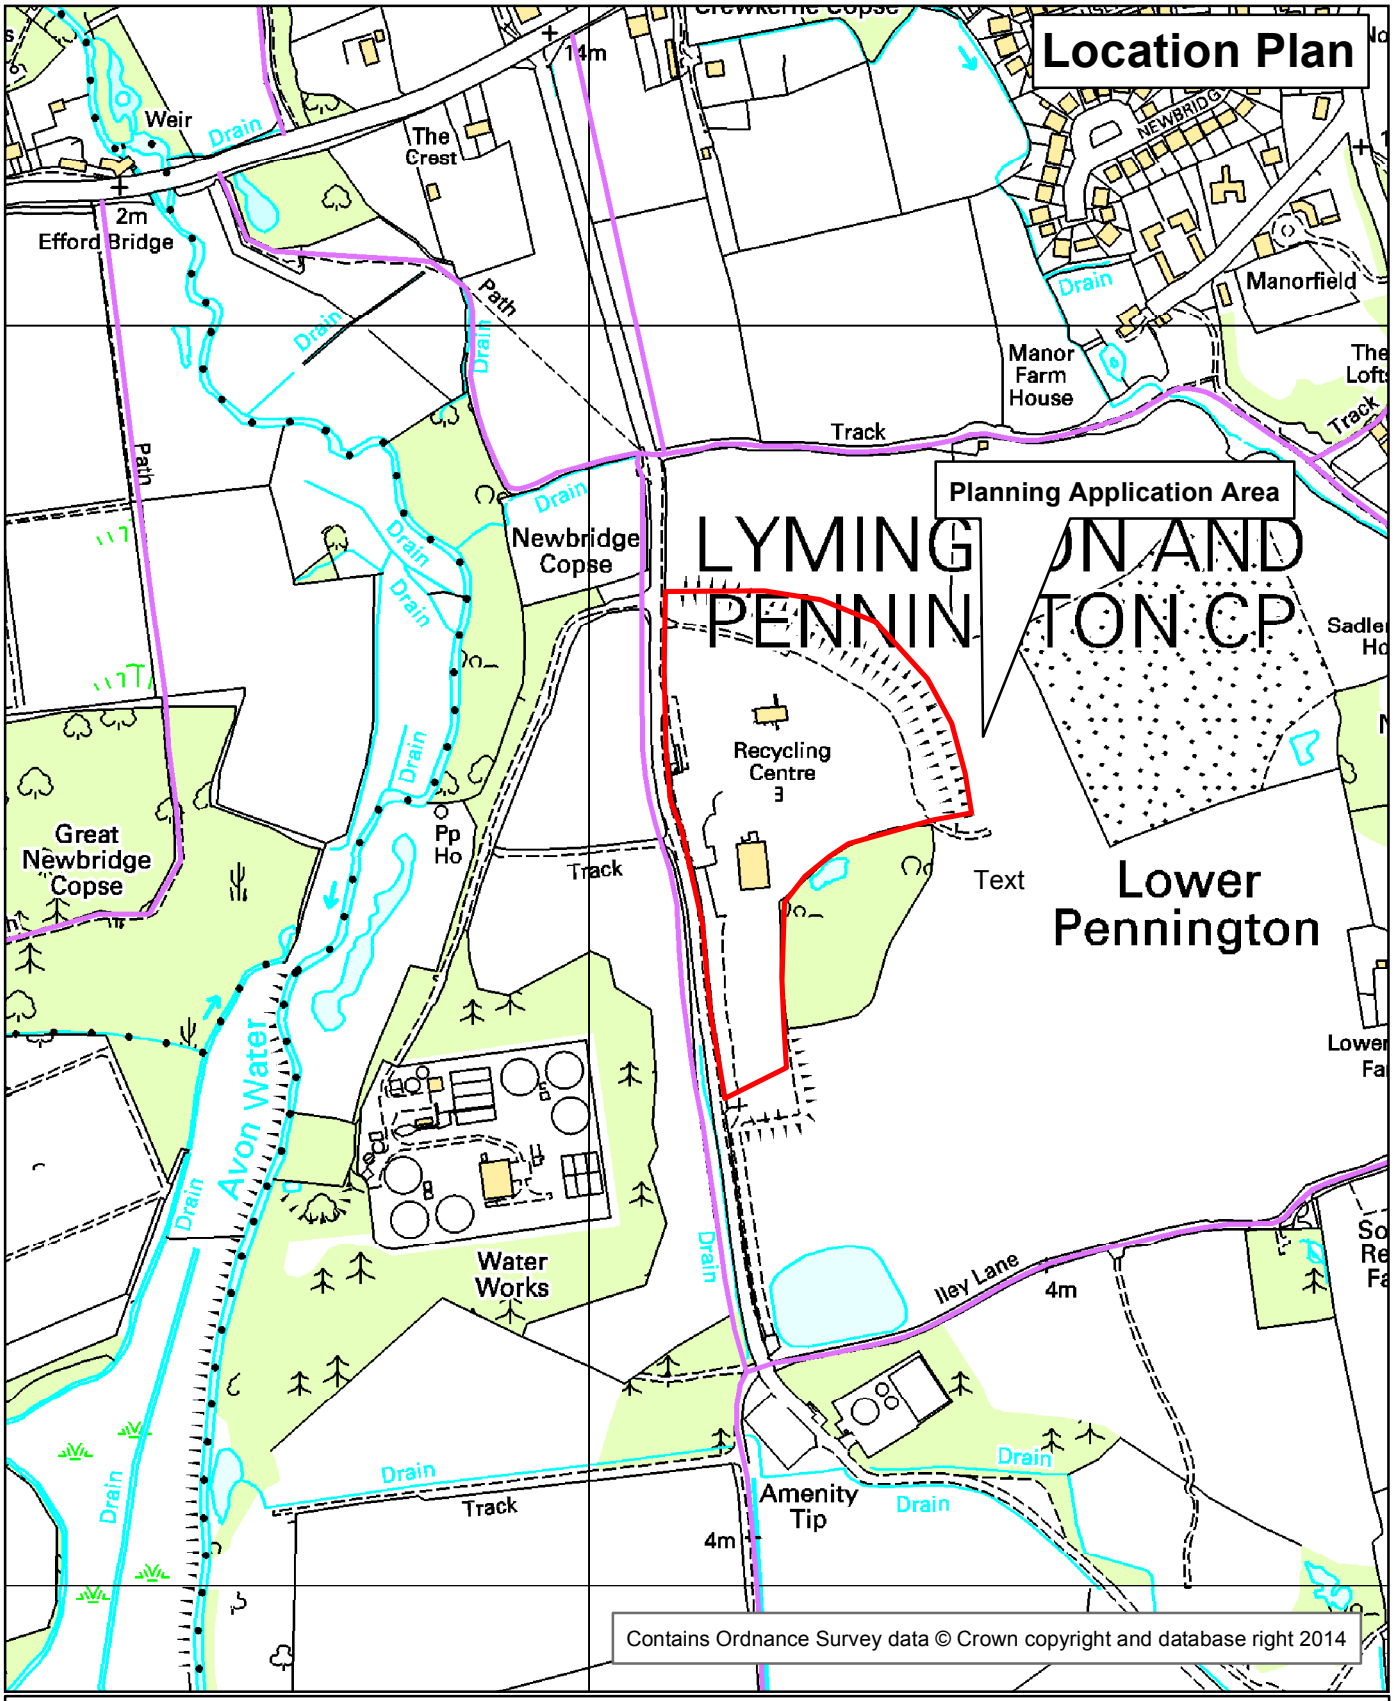

Contains Ordnance Survey data © Crown copyright and database right 2014

TITLE: High quality recycled aggregated washing facility and clad extension to the exising recycling plant Manor Farm Recycling Facillity, Pennington Lymington
APPLICATION NUMBER: 13/11273
SITE REFERENCE: NF042

Drawn by: Strategic Pllanning

REGULATORY COMMITTEE

13 January 2016

N

1:6,000

Hampshire County Council

Economy, Transport and Environment