COPYRIGHT RESERVED
DO NOT SCALE

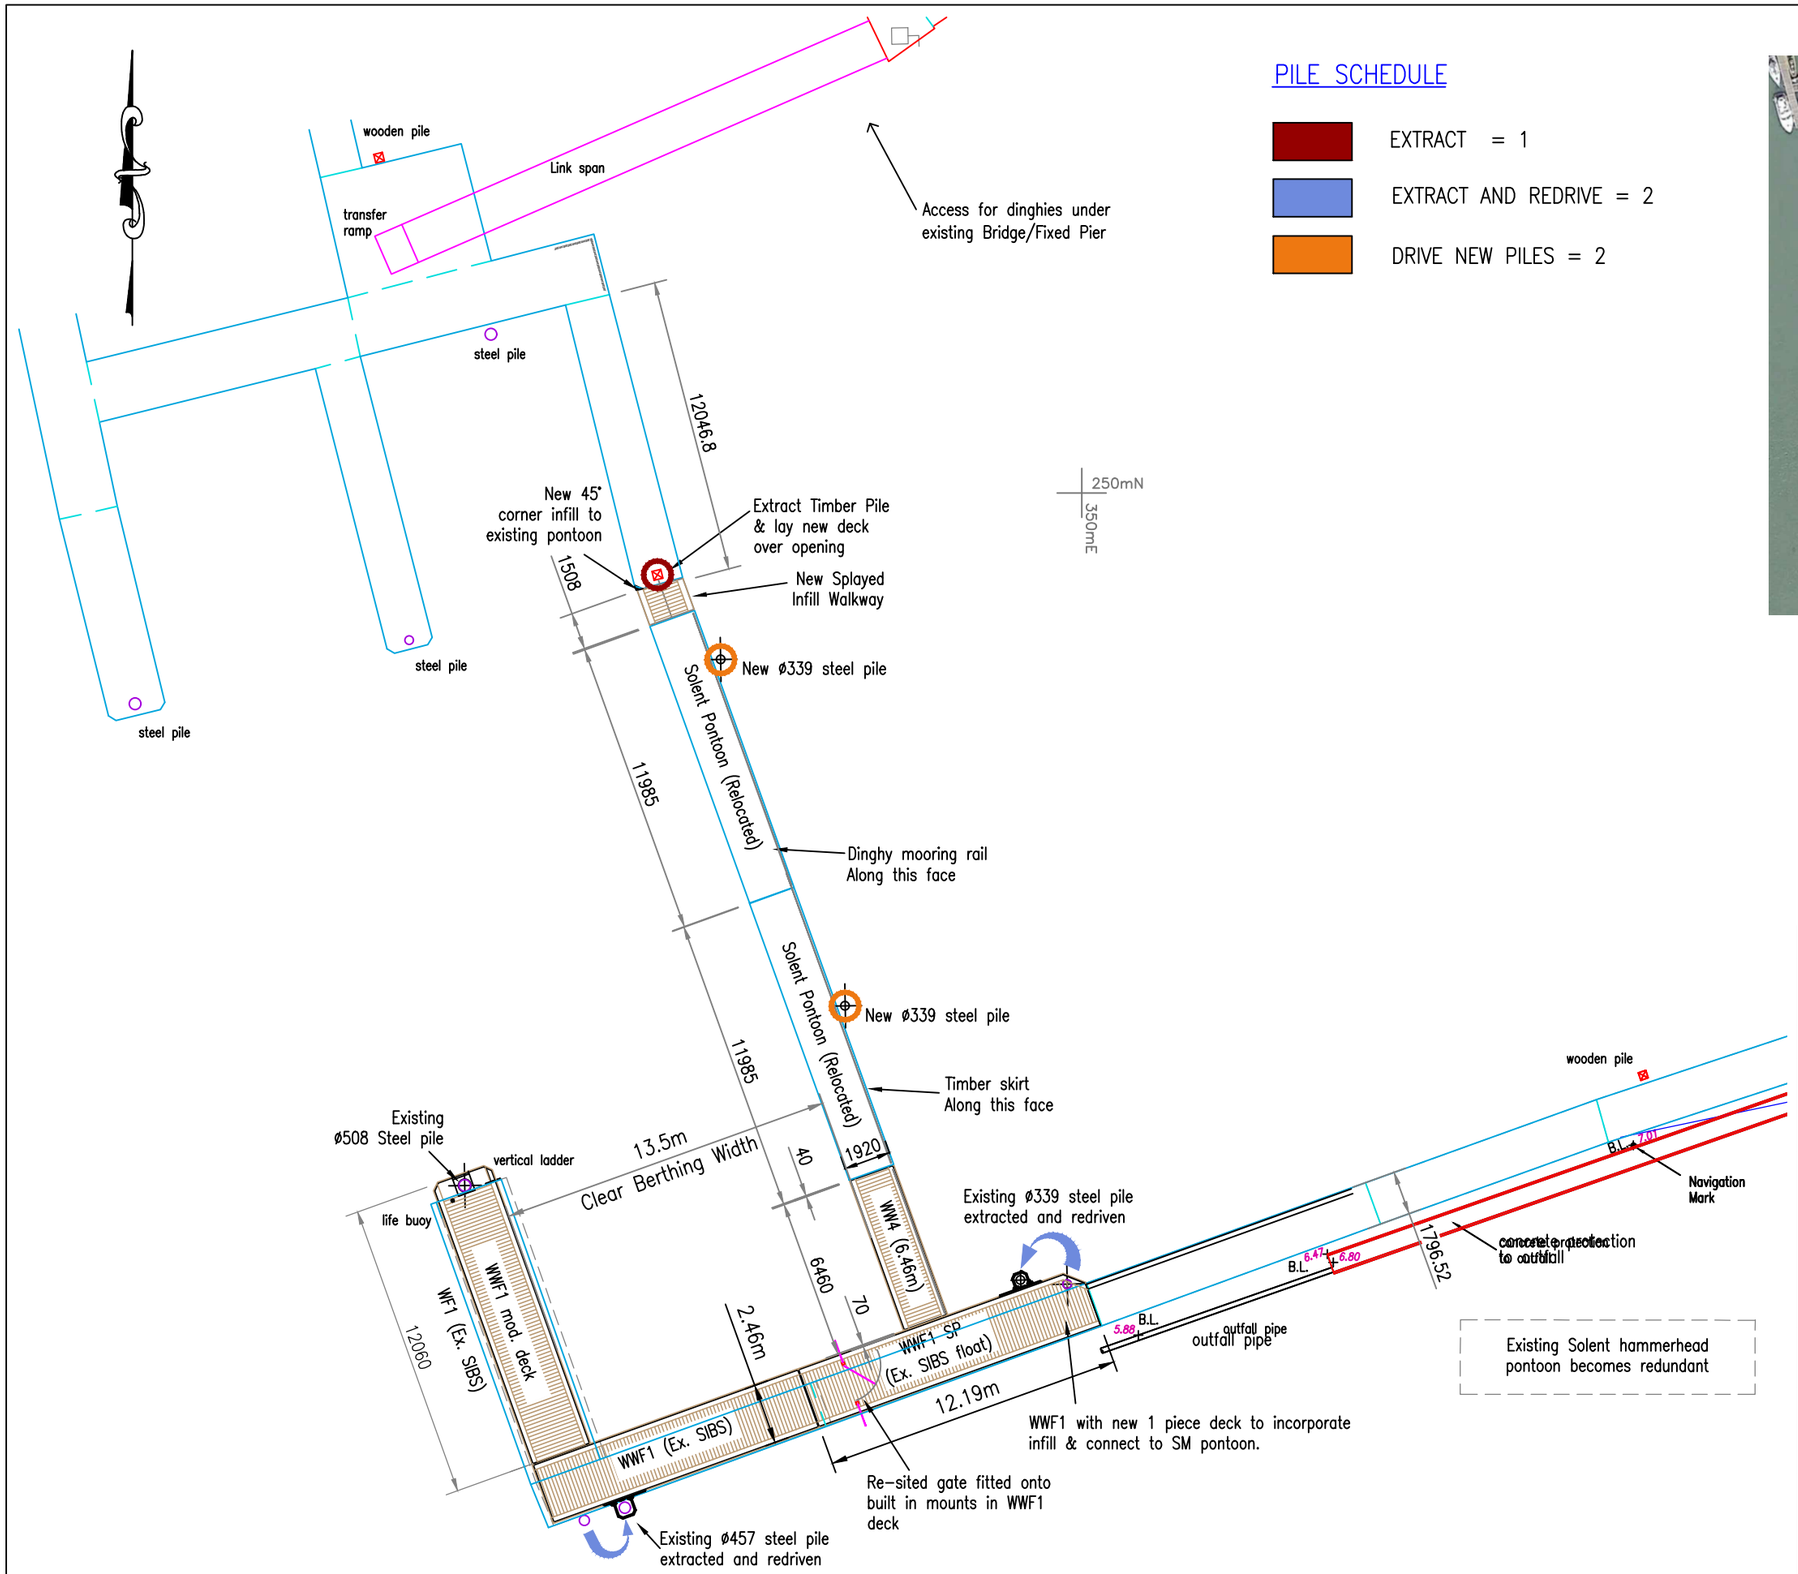

PILE SCHEDULE

- EXTRACT = 1
- EXTRACT AND REDRIVE = 2
- DRIVE NEW PILES = 2

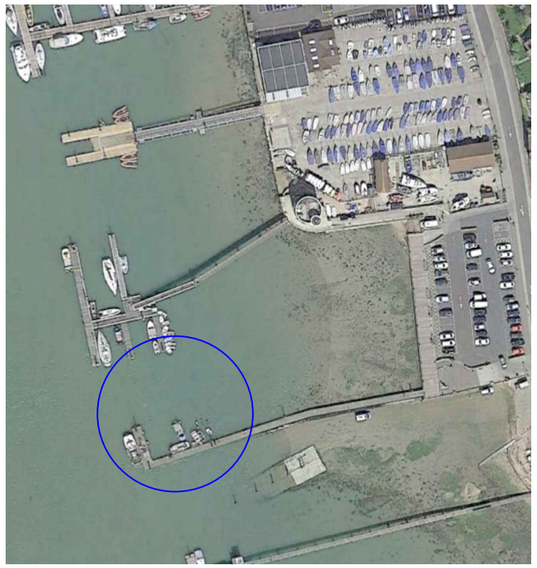

SITE LOCATION

SCALE 1:2000

Rev.	By	Date	Description
E	AJR	20.10.16	SETTING OUT AMMENDMENTS
D	MD	22.08.16	2016 SURVEY ADDED
C	MD	17.05.16	HAMMERHEAD LENGTH MODIFIED
B	MD	17.12.15	PONTOON ALIGNMENT MODIFIED
A	P.V	15.07.15	TOILET BLOCK REMOVED

Client
HAMBLE HARBOUR MASTER

Title
WARSASH
PROPOSED PONTOON LAYOUT

Drawn	Checked	Date	Scale
MD		28.04.14	1:250

WALCON

Segensworth West, Fareham, Hampshire PO15 5SR
Telephone: +44 (0) 1489 579977
Facsimile: +44 (0) 1489 579988

C.A.D. Path A3

Drawing No. M0637/480 REV. E