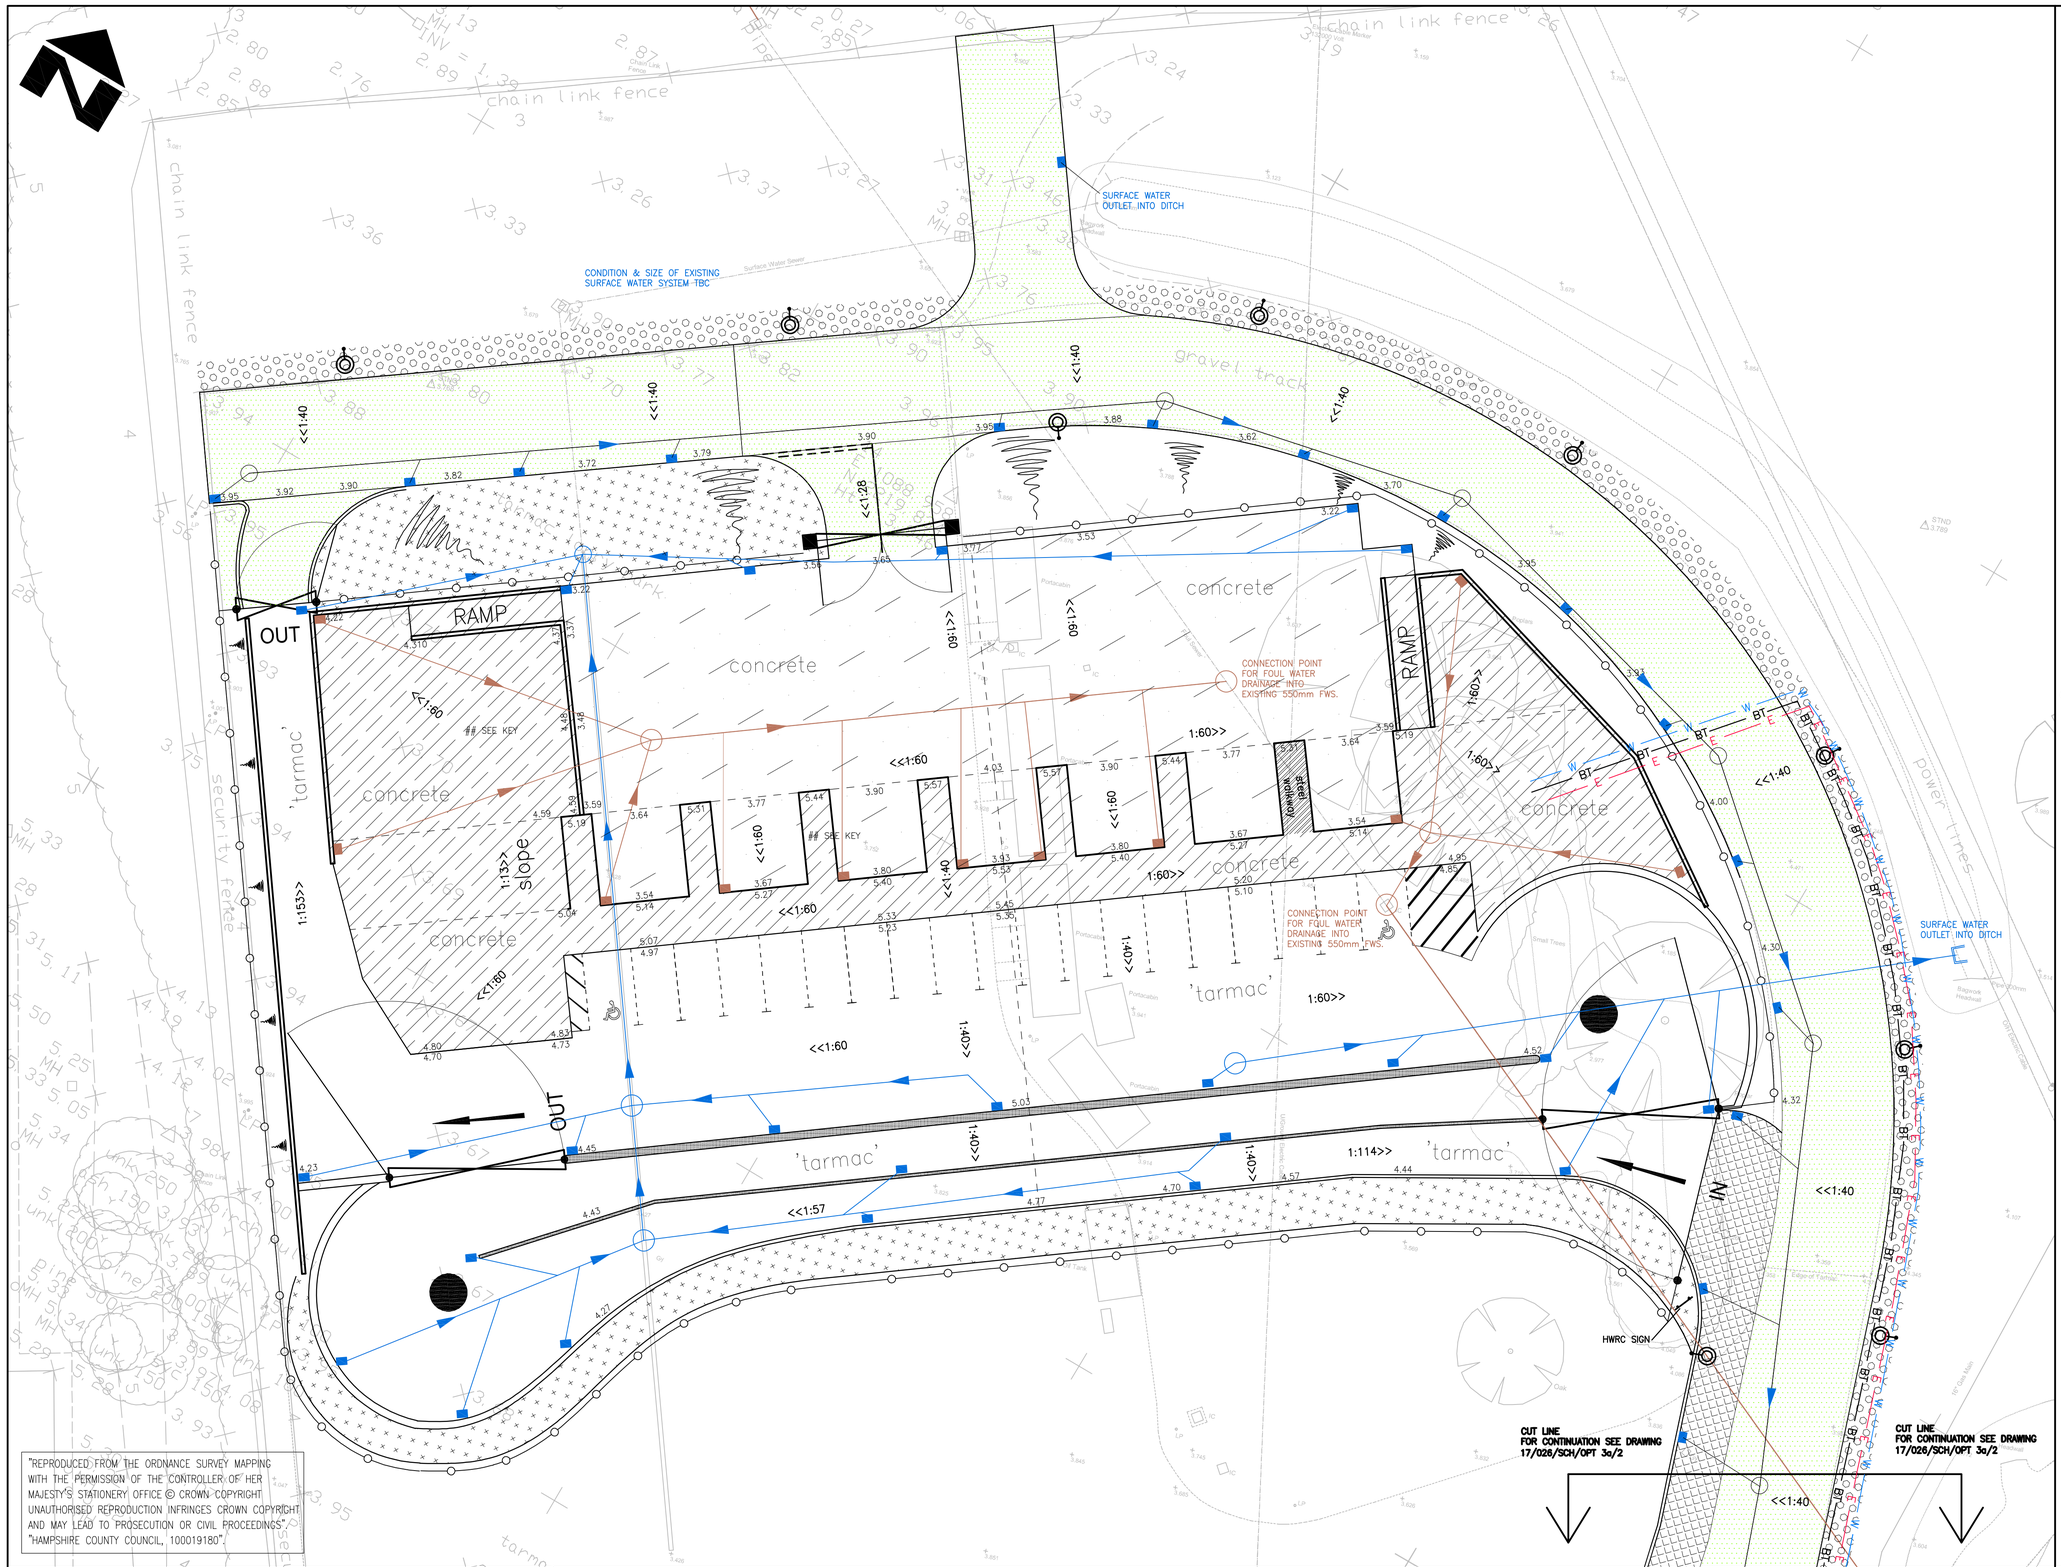

KEY

- FOOTWAY (2m WIDE) WITH KERBS & CONCRETE EDGINGS AT REAR
- CARRIAGEWAY (BITUMINOUS CONSTRUCTION WITH EXISTING GRAVEL/ SUBBASE MATERIAL REUSED AS FILL WITHIN ACCESS/QUEUING LANE INTO HWRC.
- ACCESS/QUEUING LANE (BITUMINOUS CONSTRUCTION)
- EMBANKMENT/PLANTING/SCREENING AREA
- CONCRETE RETAINING WALLS. WASTE DEPOSIT AREAS FOR PUBLIC ## KEYCLAMP FENCING (HIGH 2.4m & LOW 1.0m) OMITTED FOR CLARITY
- CROWN LINES FINISHED LEVEL INDICATIVE OF CHANGE IN FALL/SLOPE
- BIN BAY AREA (CONCRETE SLAB) NO PUBLIC ACCESS
- PARKING/UNLOADING AREA FOR PUBLIC
- PUBLIC VEHICLE ACCESS/ QUEUING LANE (BITUMINOUS CONSTRUCTION 'TARMAC')
- KERBING
- SURFACE WATER DRAINAGE PIPE (150mm Dia. PLASTIC PIPE)
- SURFACE WATER GULLY & MANHOLE/ACCESS CHAMBER
- FOUL WATER DRAINAGE PIPE (100mm Dia. PLASTIC PIPE) CONNECTION INTO EXISTING 550mm SEWER PIPE WITHIN HWRC SITE
- FOUL WATER GULLY & MANHOLE/ACCESS CHAMBER
- PALISADE SECURITY FENCING
- SECURITY/ ACCESS GATES
- BT — BT TELECOM SUPPLY. (DUCT ONLY TO BE INSTALLED)
- E — ELECTRICITY SUPPLY. (ELECTRICITY CABLE TO BE INSTALLED IN TRENCH)
- W — WATER SUPPLY. (PIPE TO BE INSTALLED IN TRENCH)
- SURFACE WATER HIGHWAY DRAINAGE PIPE
- SURFACE WATER HIGHWAY GULLY & MANHOLE/ACCESS CHAMBER
- STREET LIGHTING COLUMNS (EXACT LOCATIONS TBC)

"REPRODUCED FROM THE ORDNANCE SURVEY MAPPING WITH THE PERMISSION OF THE CONTROLLER OF HER MAJESTY'S STATIONERY OFFICE © CROWN COPYRIGHT. UNAUTHORISED REPRODUCTION INFRINGES CROWN COPYRIGHT AND MAY LEAD TO PROSECUTION OR CIVIL PROCEEDINGS". "HAMPSHIRE COUNTY COUNCIL, 100019180".

REV.	AMENDMENT	DATE	DRAWN	CHKD	APPD

CLIENT

HAMPSHIRE COUNTY COUNCIL
ENVIRONMENT DEPARTMENT
WASTE MANAGEMENT

CONSULTANT

Hampshire County Council Engineering Consultancy
Certificate No. FS 21845
STUART JARVIS, DIRECTOR OF ENVIRONMENT, THE CASTLE, WINCHESTER.

DRAWN	SRF
CAD	WHW/NDF
CHECKED	SRF SF
APPROVED	DD

SCHEME: HAVANT INCINERATOR SITE REDEVELOPMENT
JOB No. R.J509026.01

DRAWING TITLE: PROPOSED HAVANT HWRC LAYOUT OPTION 3a PUBLIC ONLY HWRC

HCC CADplot: 26.Nov.2009 at 11:15am

SCALE @ A1	DATE	SHEET No.	DRG No.	REV	SUFFIX
1:200	NOV 09	1 OF 2	17/026/SCH/OPT 3a/1		P

HCC CADfile: K:\Eng\Woods\Schemes\RJ509026 Havant HWRC\AutoCAD\General\17-026-SCH-Option layout 3a.dwg