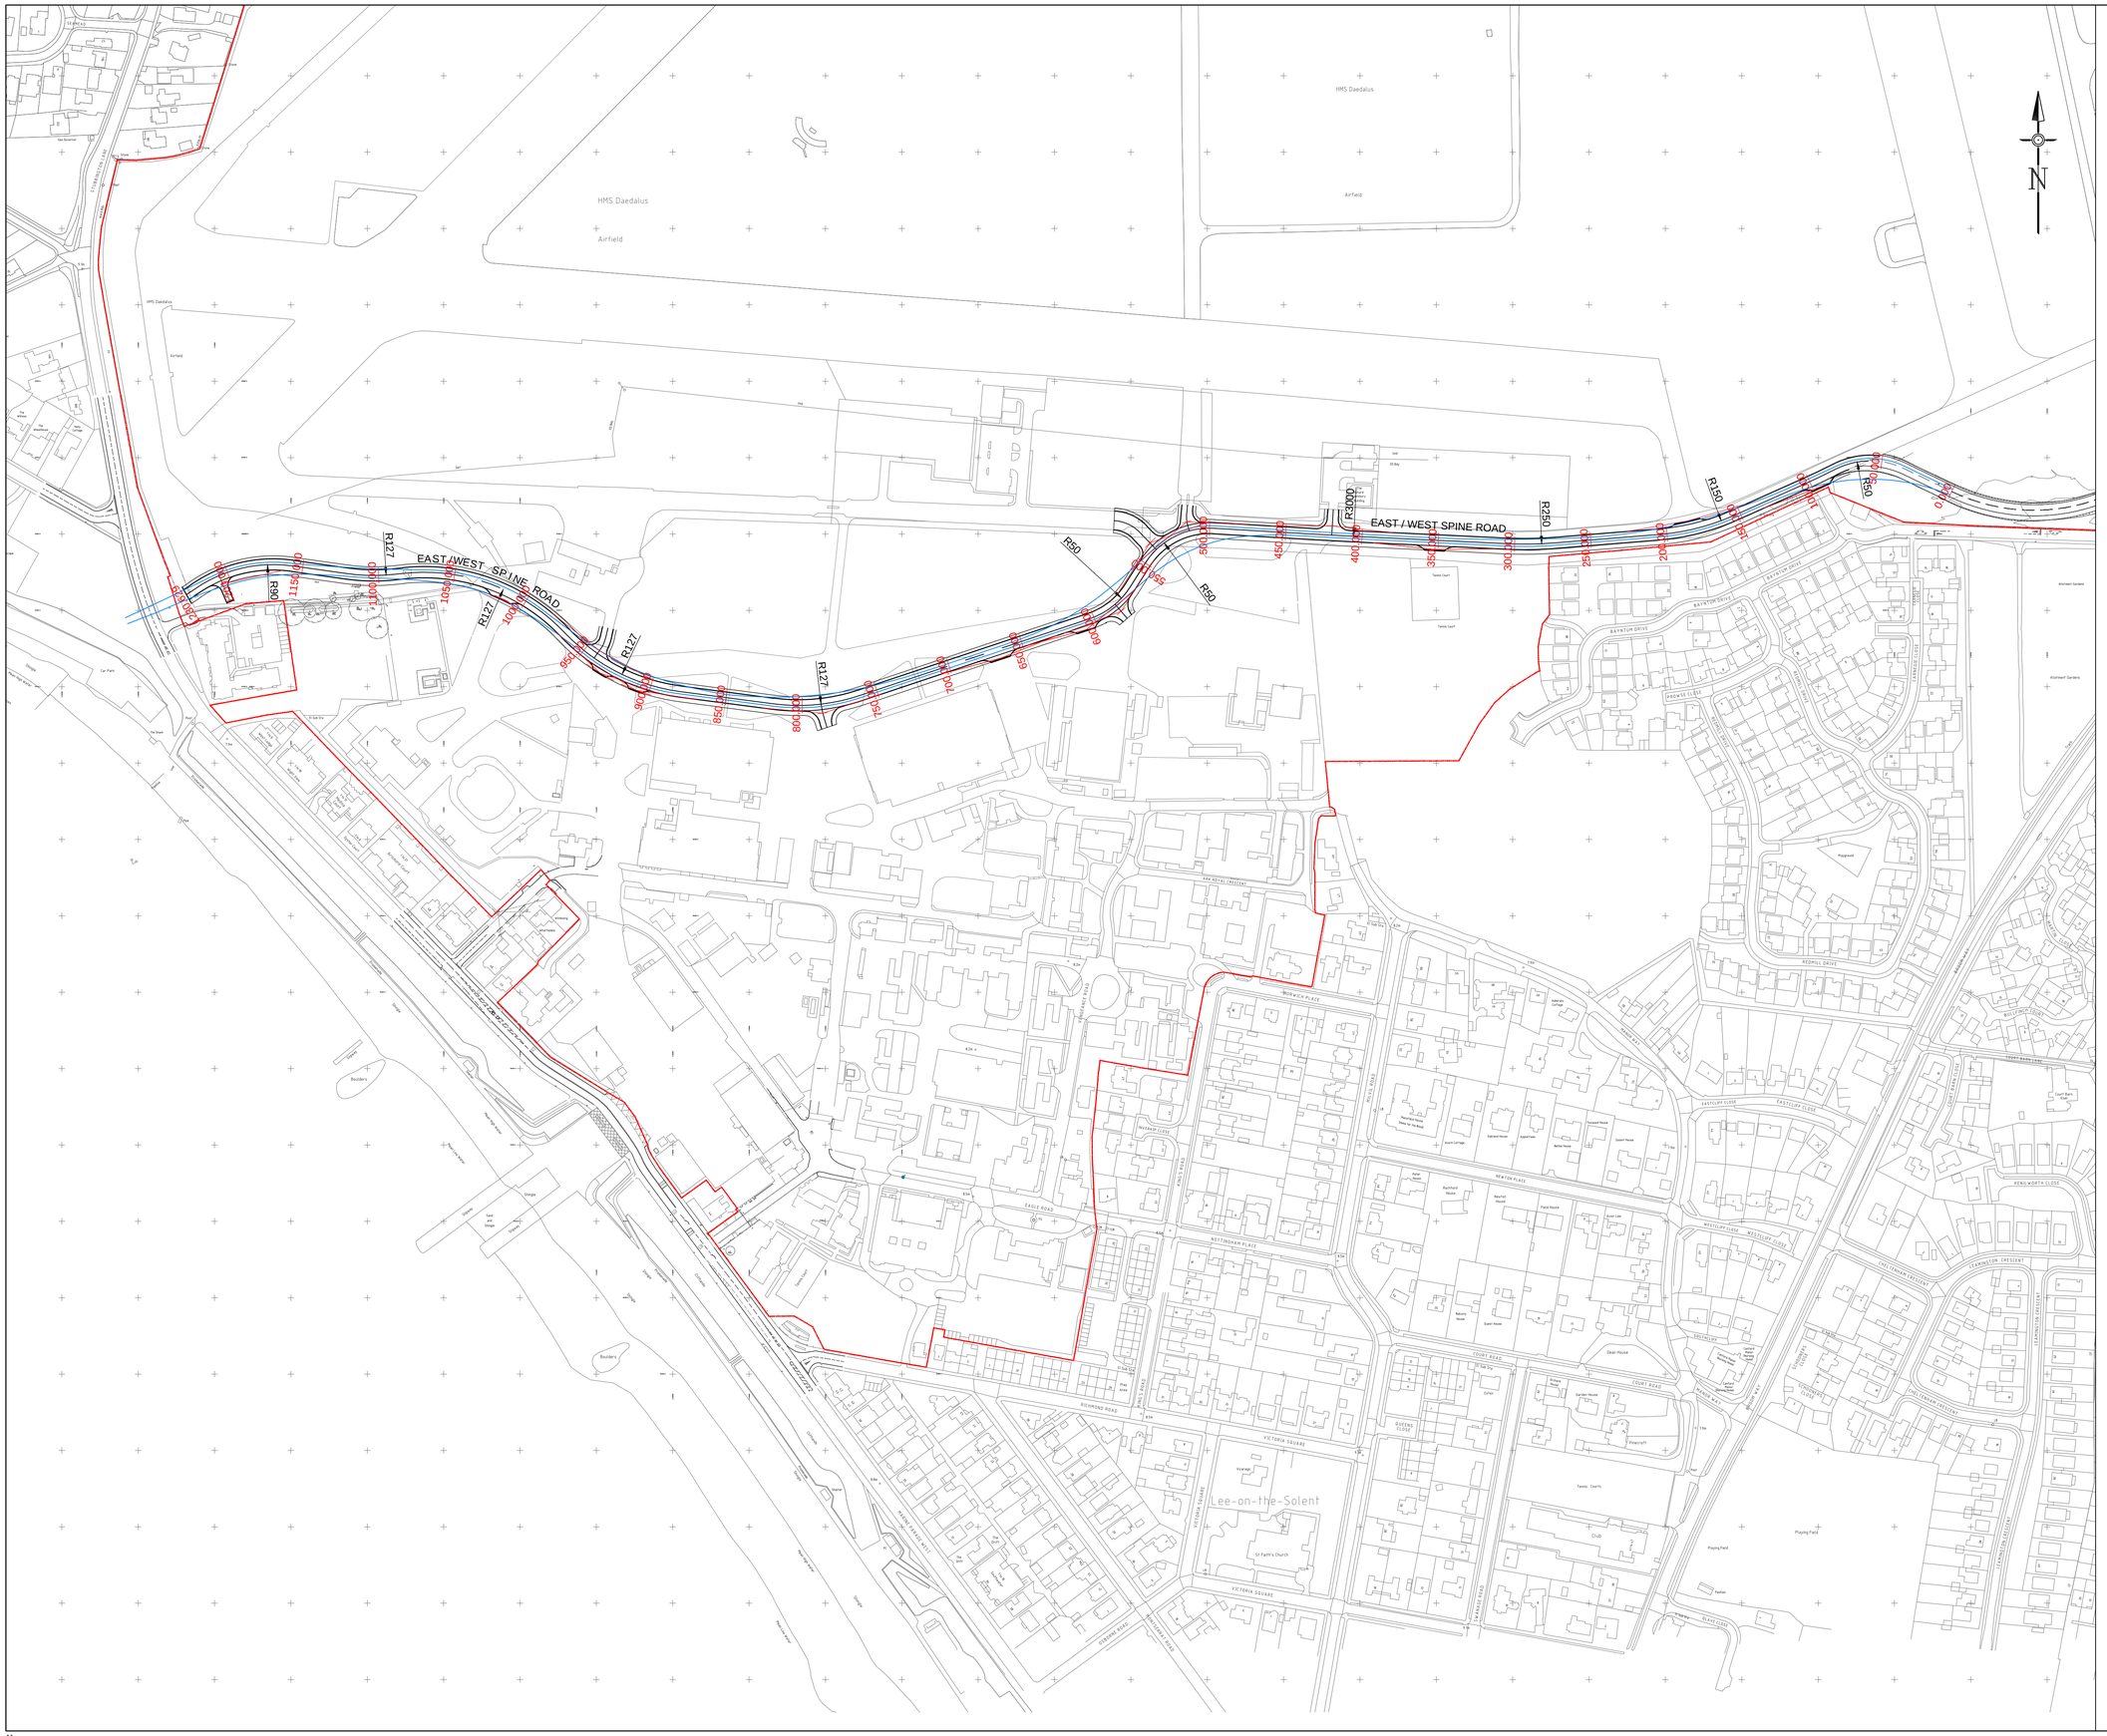

notes

1 DO NOT SCALE THIS DRAWING ON PRINT OR ELECTRONICALLY. WORK FROM FIGURED DIMENSIONS ONLY

2 No deviation from the details shown on this drawing is allowed without Campbell Reith Hill's prior permission in writing.

3 Read this drawing with all Architects, Service Engineers and Campbell Reith Hill's relevant details and drawings.

4 All work is to be in accordance with the relevant specifications issued by Campbell Reith Hill, British Standard Codes of Practice, Statutory requirements and the Contract Documents.

5 DRAWING STATUS

S :- SCHEME — Outline/Scheme drawings for proposals, budgets etc.

D :- DESIGN DEVELOPMENT — Evolving final design drawings for approvals, tenders, billing etc.

C :- CONSTRUCTION — Fully developed drawings issued under instruction for construction.

ONLY STATUS C DRAWINGS TO BE USED FOR CONSTRUCTION.

SIGNIFICANT HEALTH, SAFETY AND ENVIRONMENT INFORMATION RELATING TO CDM
HEALTH :
SAFETY :
ENVIRONMENTAL :
IT IS ASSUMED THAT ALL WORKS WILL BE CARRIED OUT BY A COMPETENT CONTRACTOR, WORKING WHERE APPROPRIATE TO AN AGREED METHOD STATEMENT.

Status/Rev	Description	Date	By
S1	ISSUED FOR INFORMATION	11.03.14	PJI

CampbellReith
consulting engineers

LONDON 020 7340 1700 ◆ MANCHESTER 0161 819 3060
REDHILL 01737 784 500 ◆ BIRMINGHAM 01675 467 484
BRISTOL 0117 916 1066 ◆ DUBAI 00 971 4345 7088
www.campbellreith.com

Job Title: DAEDALUS

Client: HOMES AND COMMUNITIES AGENCY

WATERFRONT: EAST / WEST SPINE ROAD PRELIMINARY HORIZONTAL ALIGNMENT OVERALL PLAN (SHEET 1 OF 6)

drawn	date	scale	C1 checked	CAD filename
PI	MAR'14	1:2000		10575-C101 020

Job No.	Drg No.	Status/Revision
11575	C101 020	S1

A1

© Campbell Reith Hill LLP 2006