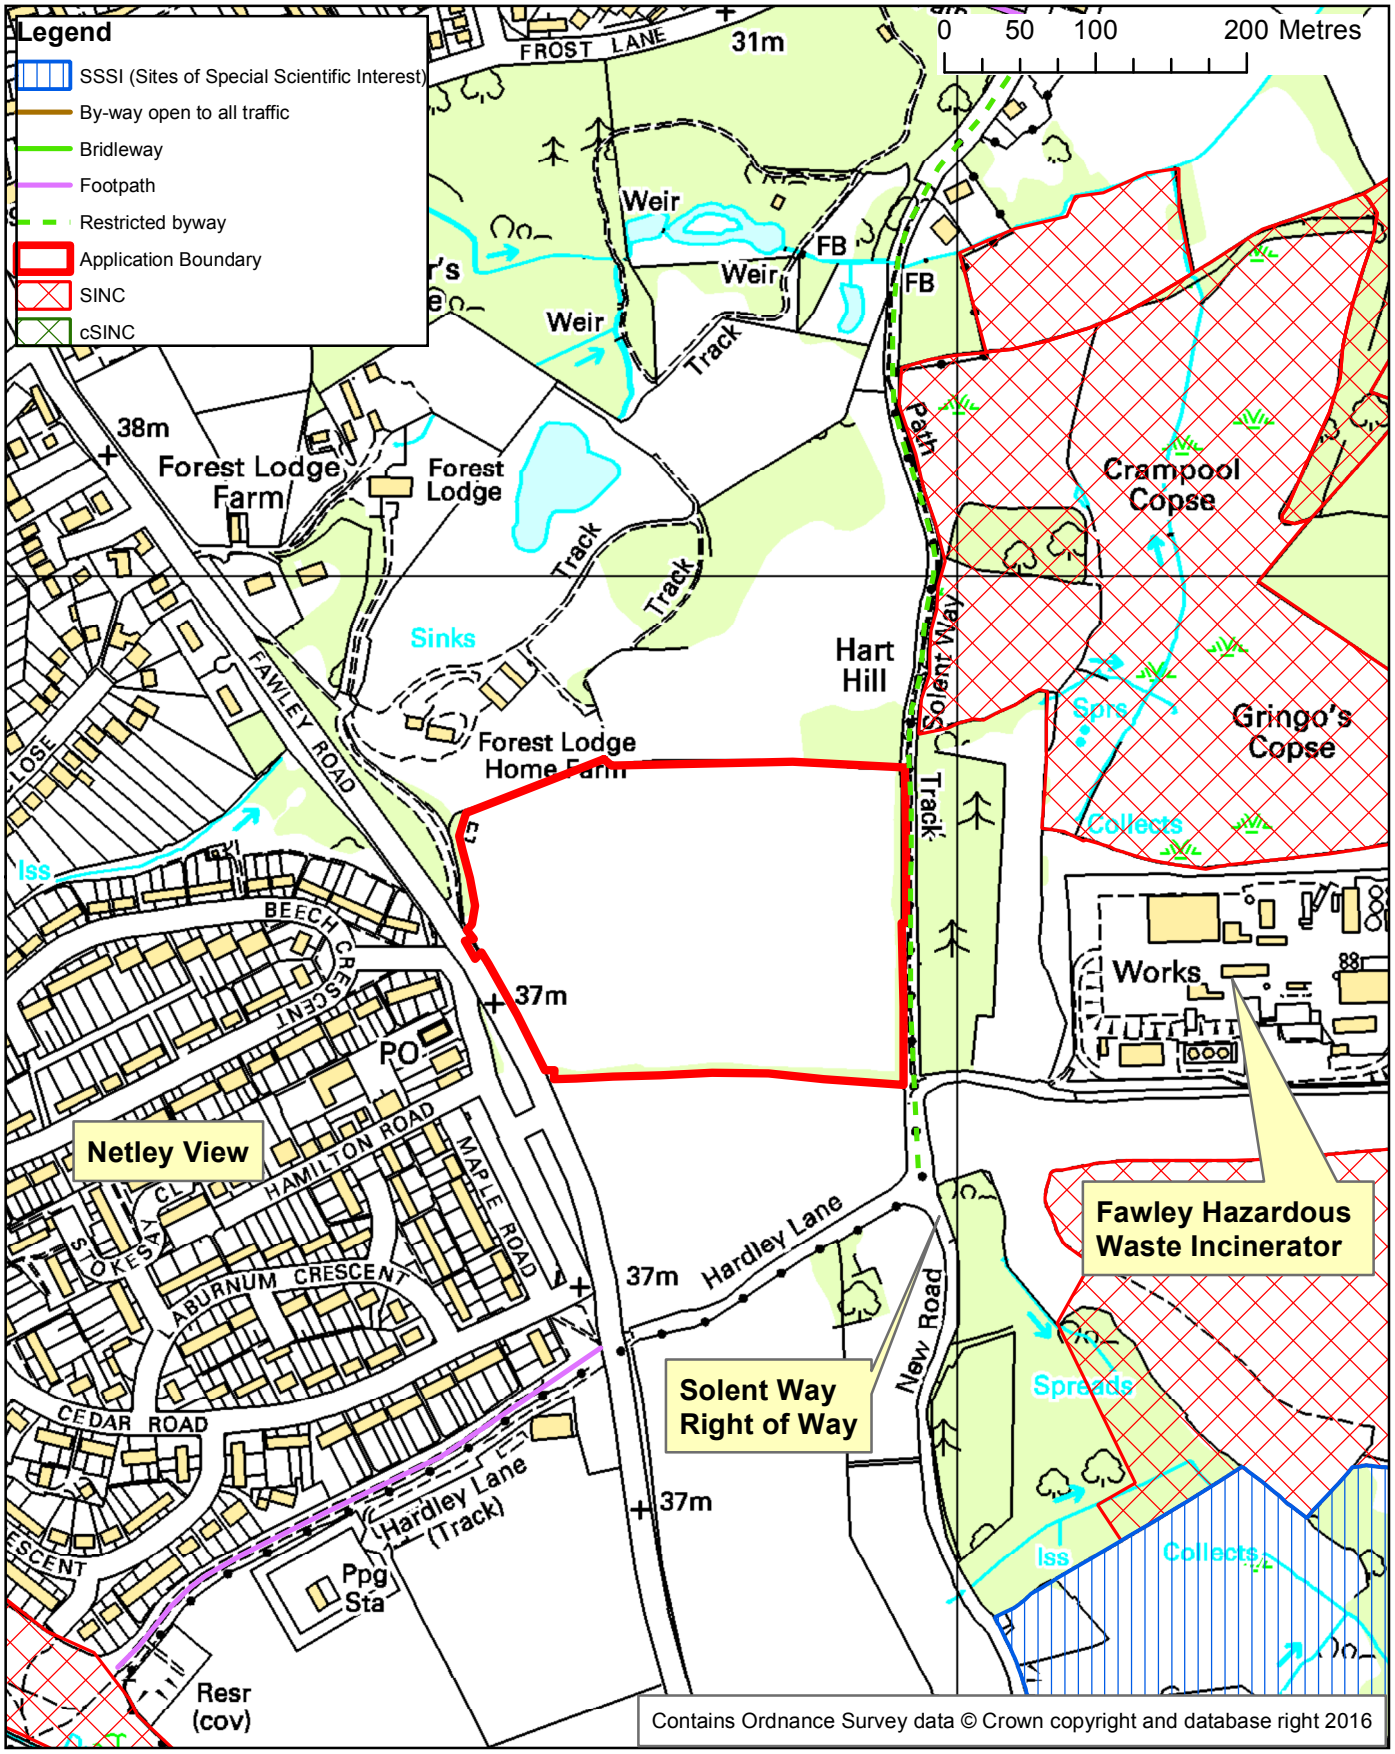

TITLE: Extraction of soft sand and sharp sand and gravel, the construction of an improved access onto Fawley Road, the importation of inert materials and restoration of the site to agriculture at Forest Lodge Home Farm, Fawley Road, Hythe, Hampshire SO45 3NJ

APPLICATION NUMBER: 16/10450
SITE REFERENCE: NF271

REGULATORY COMMITTEE

21 September 2016

N

1:5,000

Hampshire County Council

Economy, Transport and Environment

Drawn by: Strategic Planning