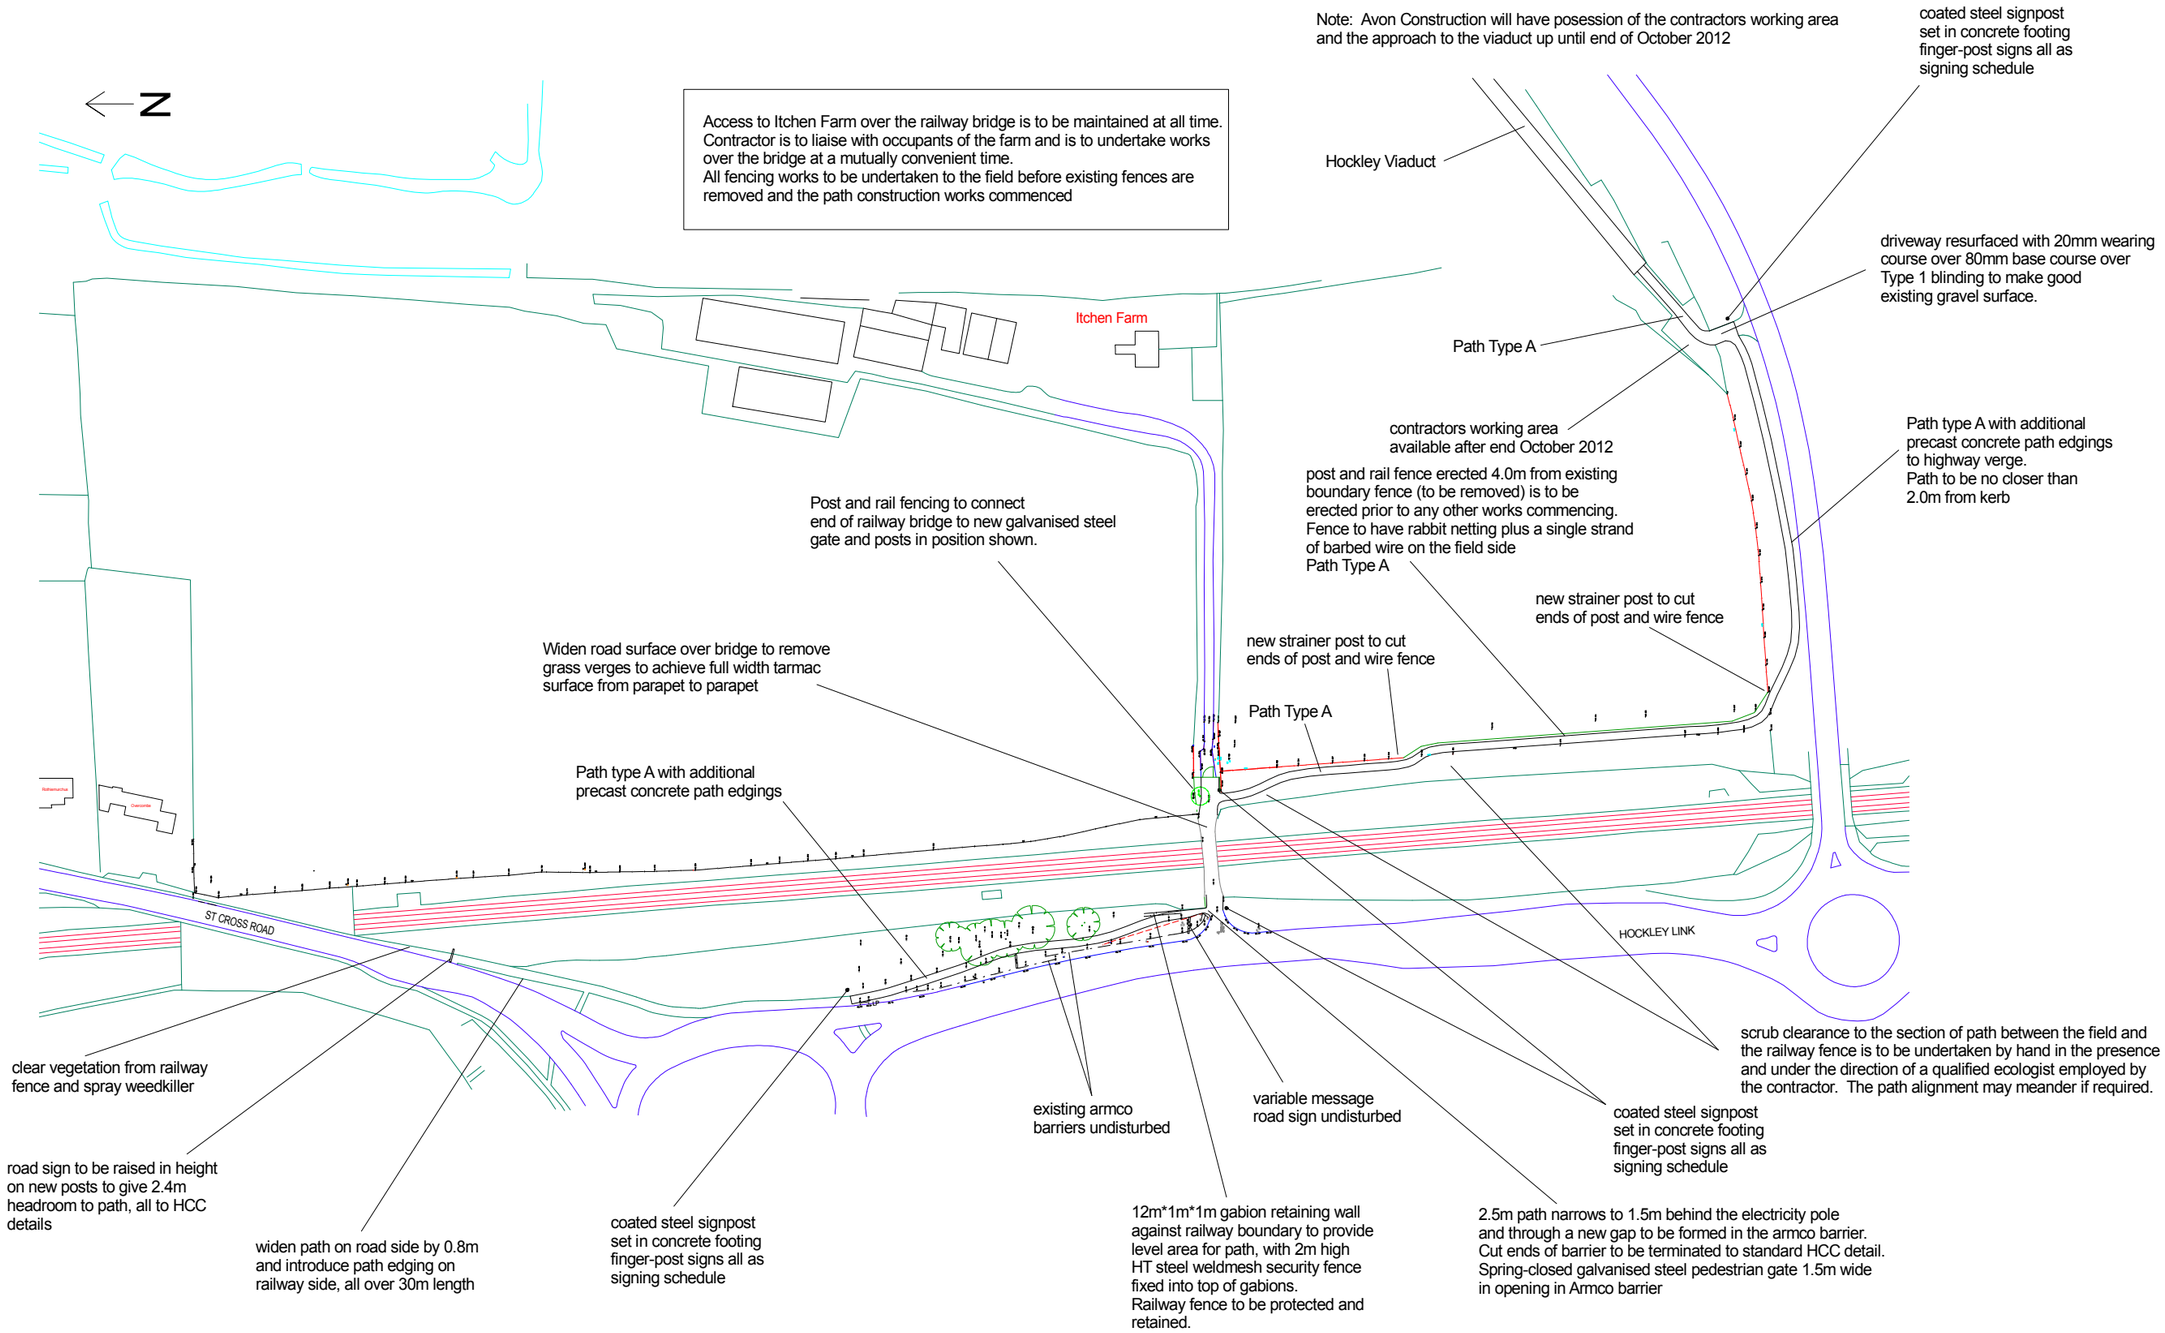

sustrans
JOIN THE MOVEMENT

2, Cathedral Square
Bristol BS1 5DD

Tender Issue

NCN 23 Winchester
General Arrangement Plan
Hockley Viaduct to Hockley Link

Digital Mapping Solutions from Dotted Eyes. Crown Copyright 2005. All rights reserved. Licence number 100019918
Registered Charity No. 326550 (England and Wales) SC039263 (Scotland)

50m

Drawn: **SB 26/03/12**

1:2000 at A3

Rev	Description	Drawn	Date
B	tender issue notes	SB	18/4/12
A	tender issue notes	SB	26/3/12

509-40-B