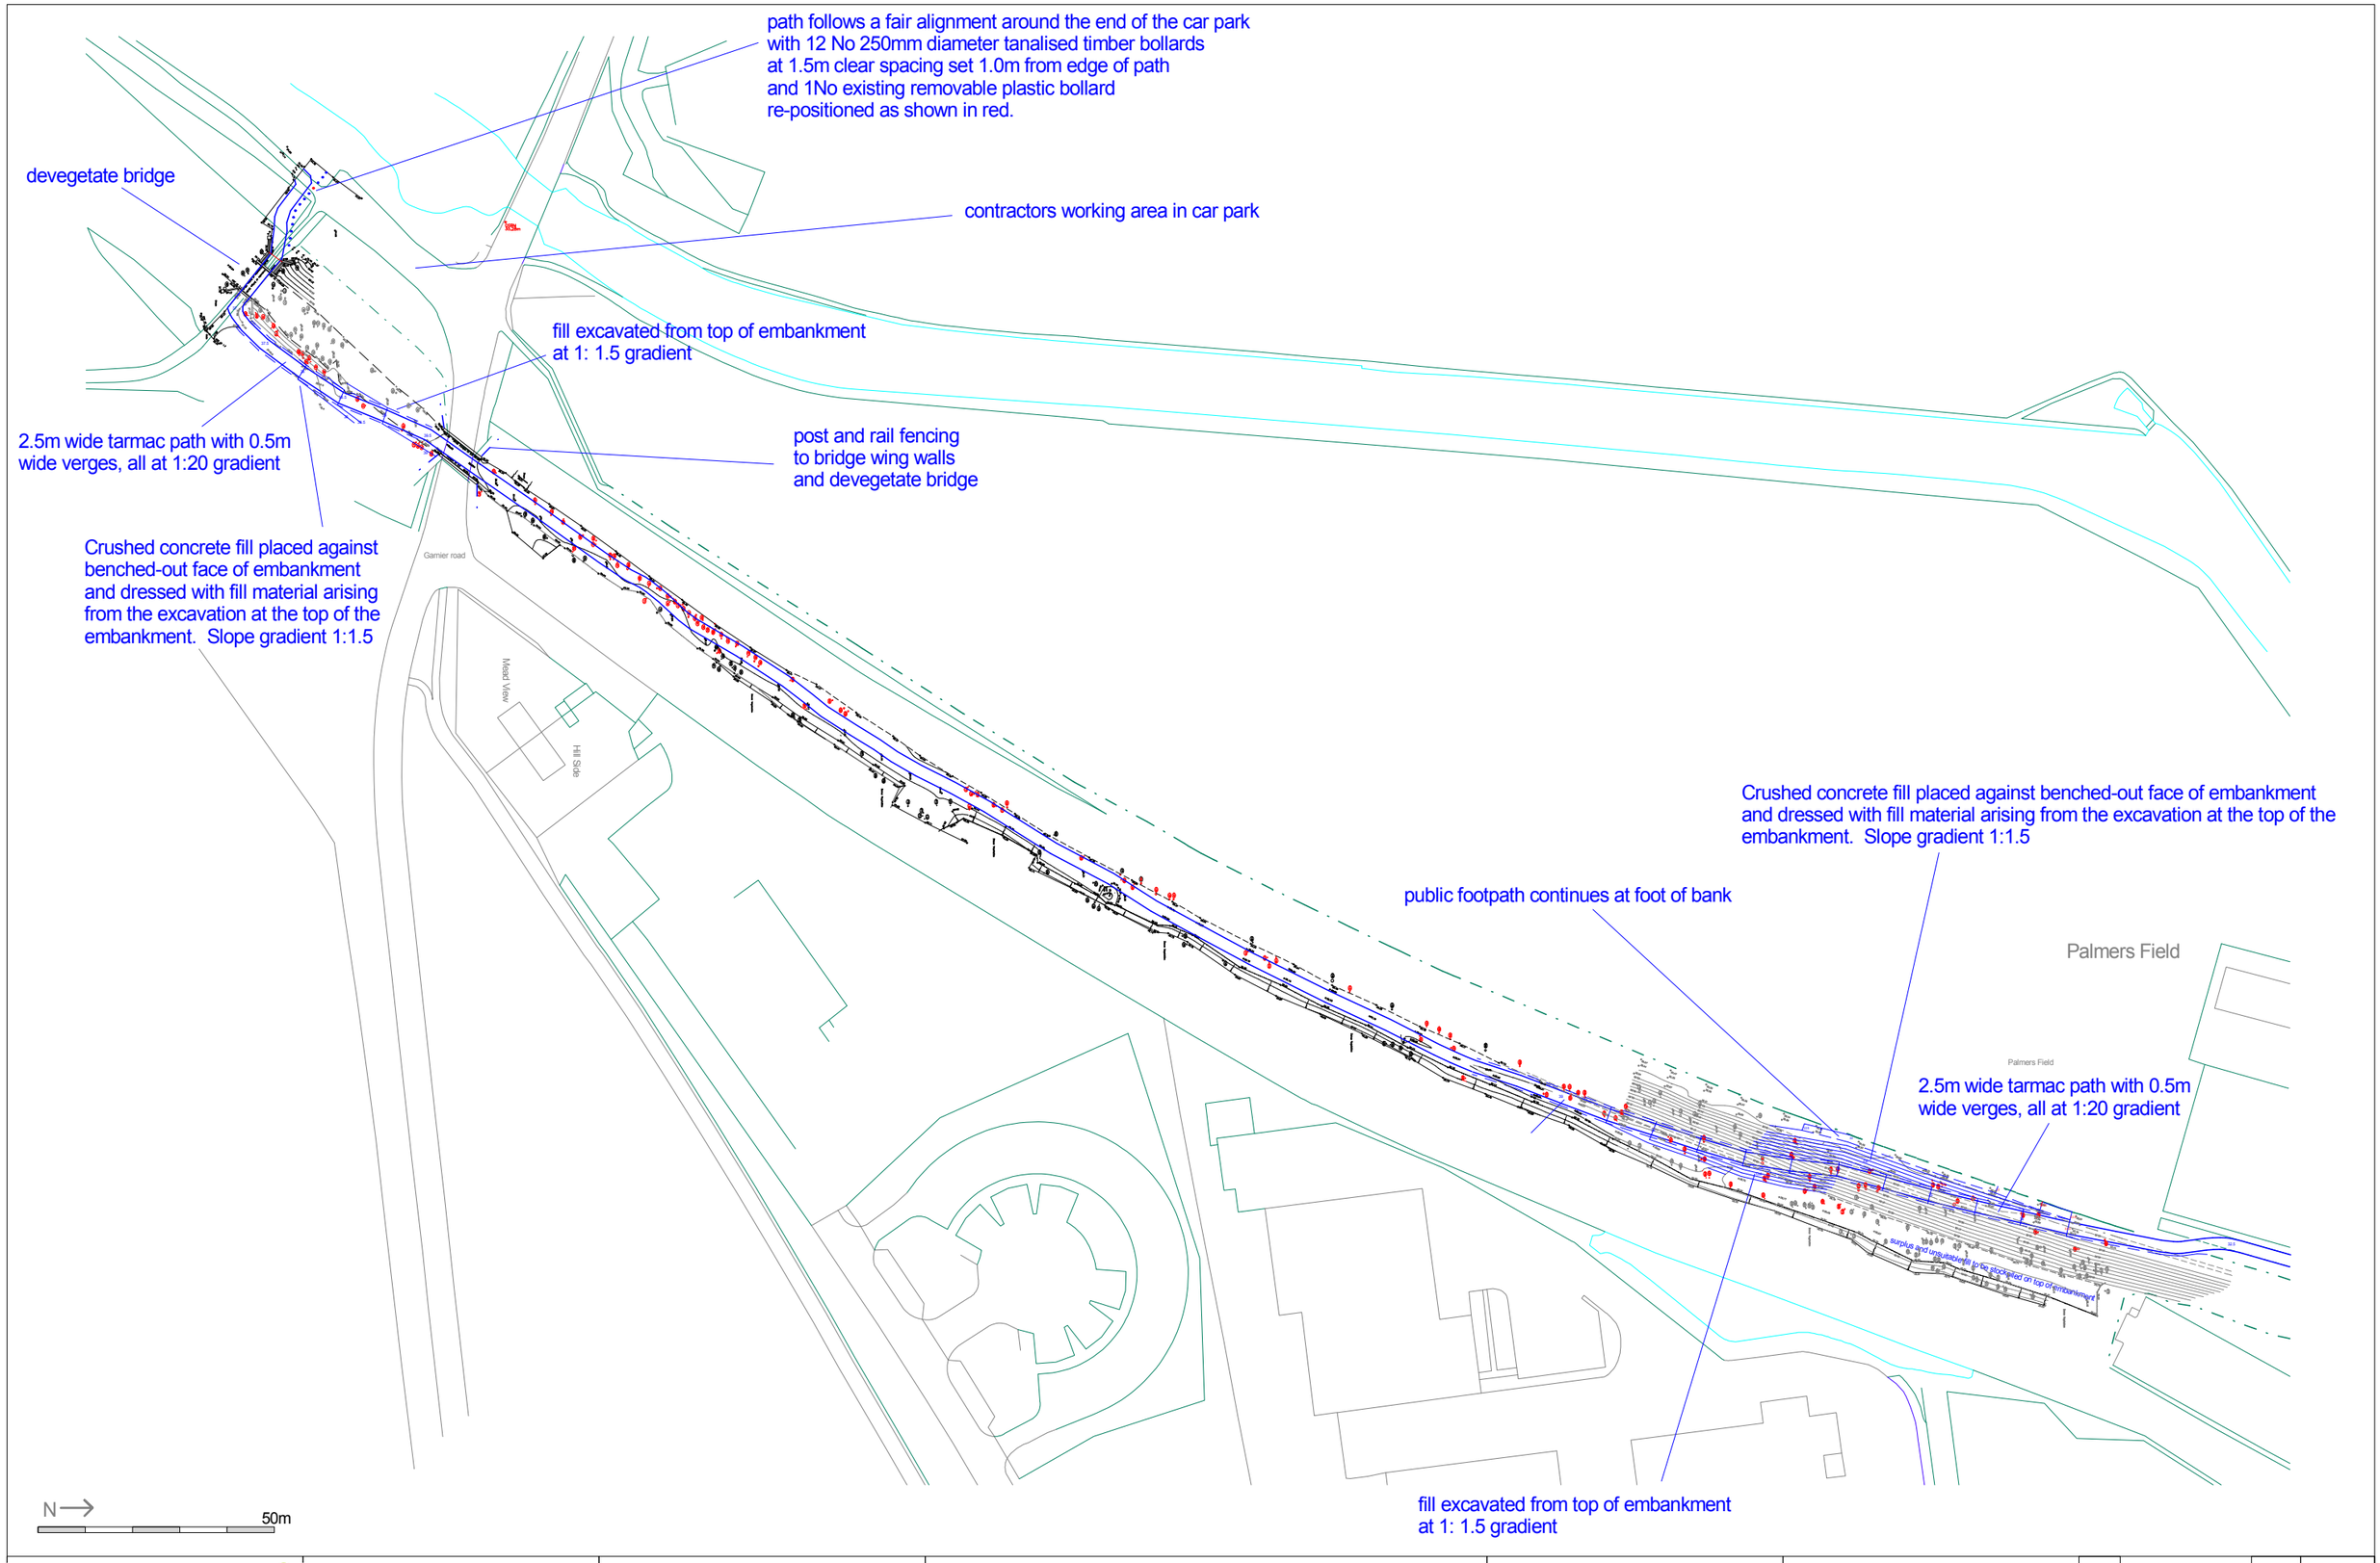

sustrans
JOIN THE MOVEMENT

2, Cathedral Square
Bristol BS1 5DD

Tender Issue

NCN 23 Winchester
General Arrangement Plan
Garnier Road to Palmers Field

Digital Mapping Solutions from Dotted Eyes. Crown Copyright 2005. All rights reserved. Licence number 100019918 Registered Charity No. 326550 (England and Wales) SC039263 (Scotland)

50m

Drawn: **SB 24/012/12**

1:1250 at A3

Rev	Description	Drawn	Date
A	tender issue	SB	26/3/12

509-31-A