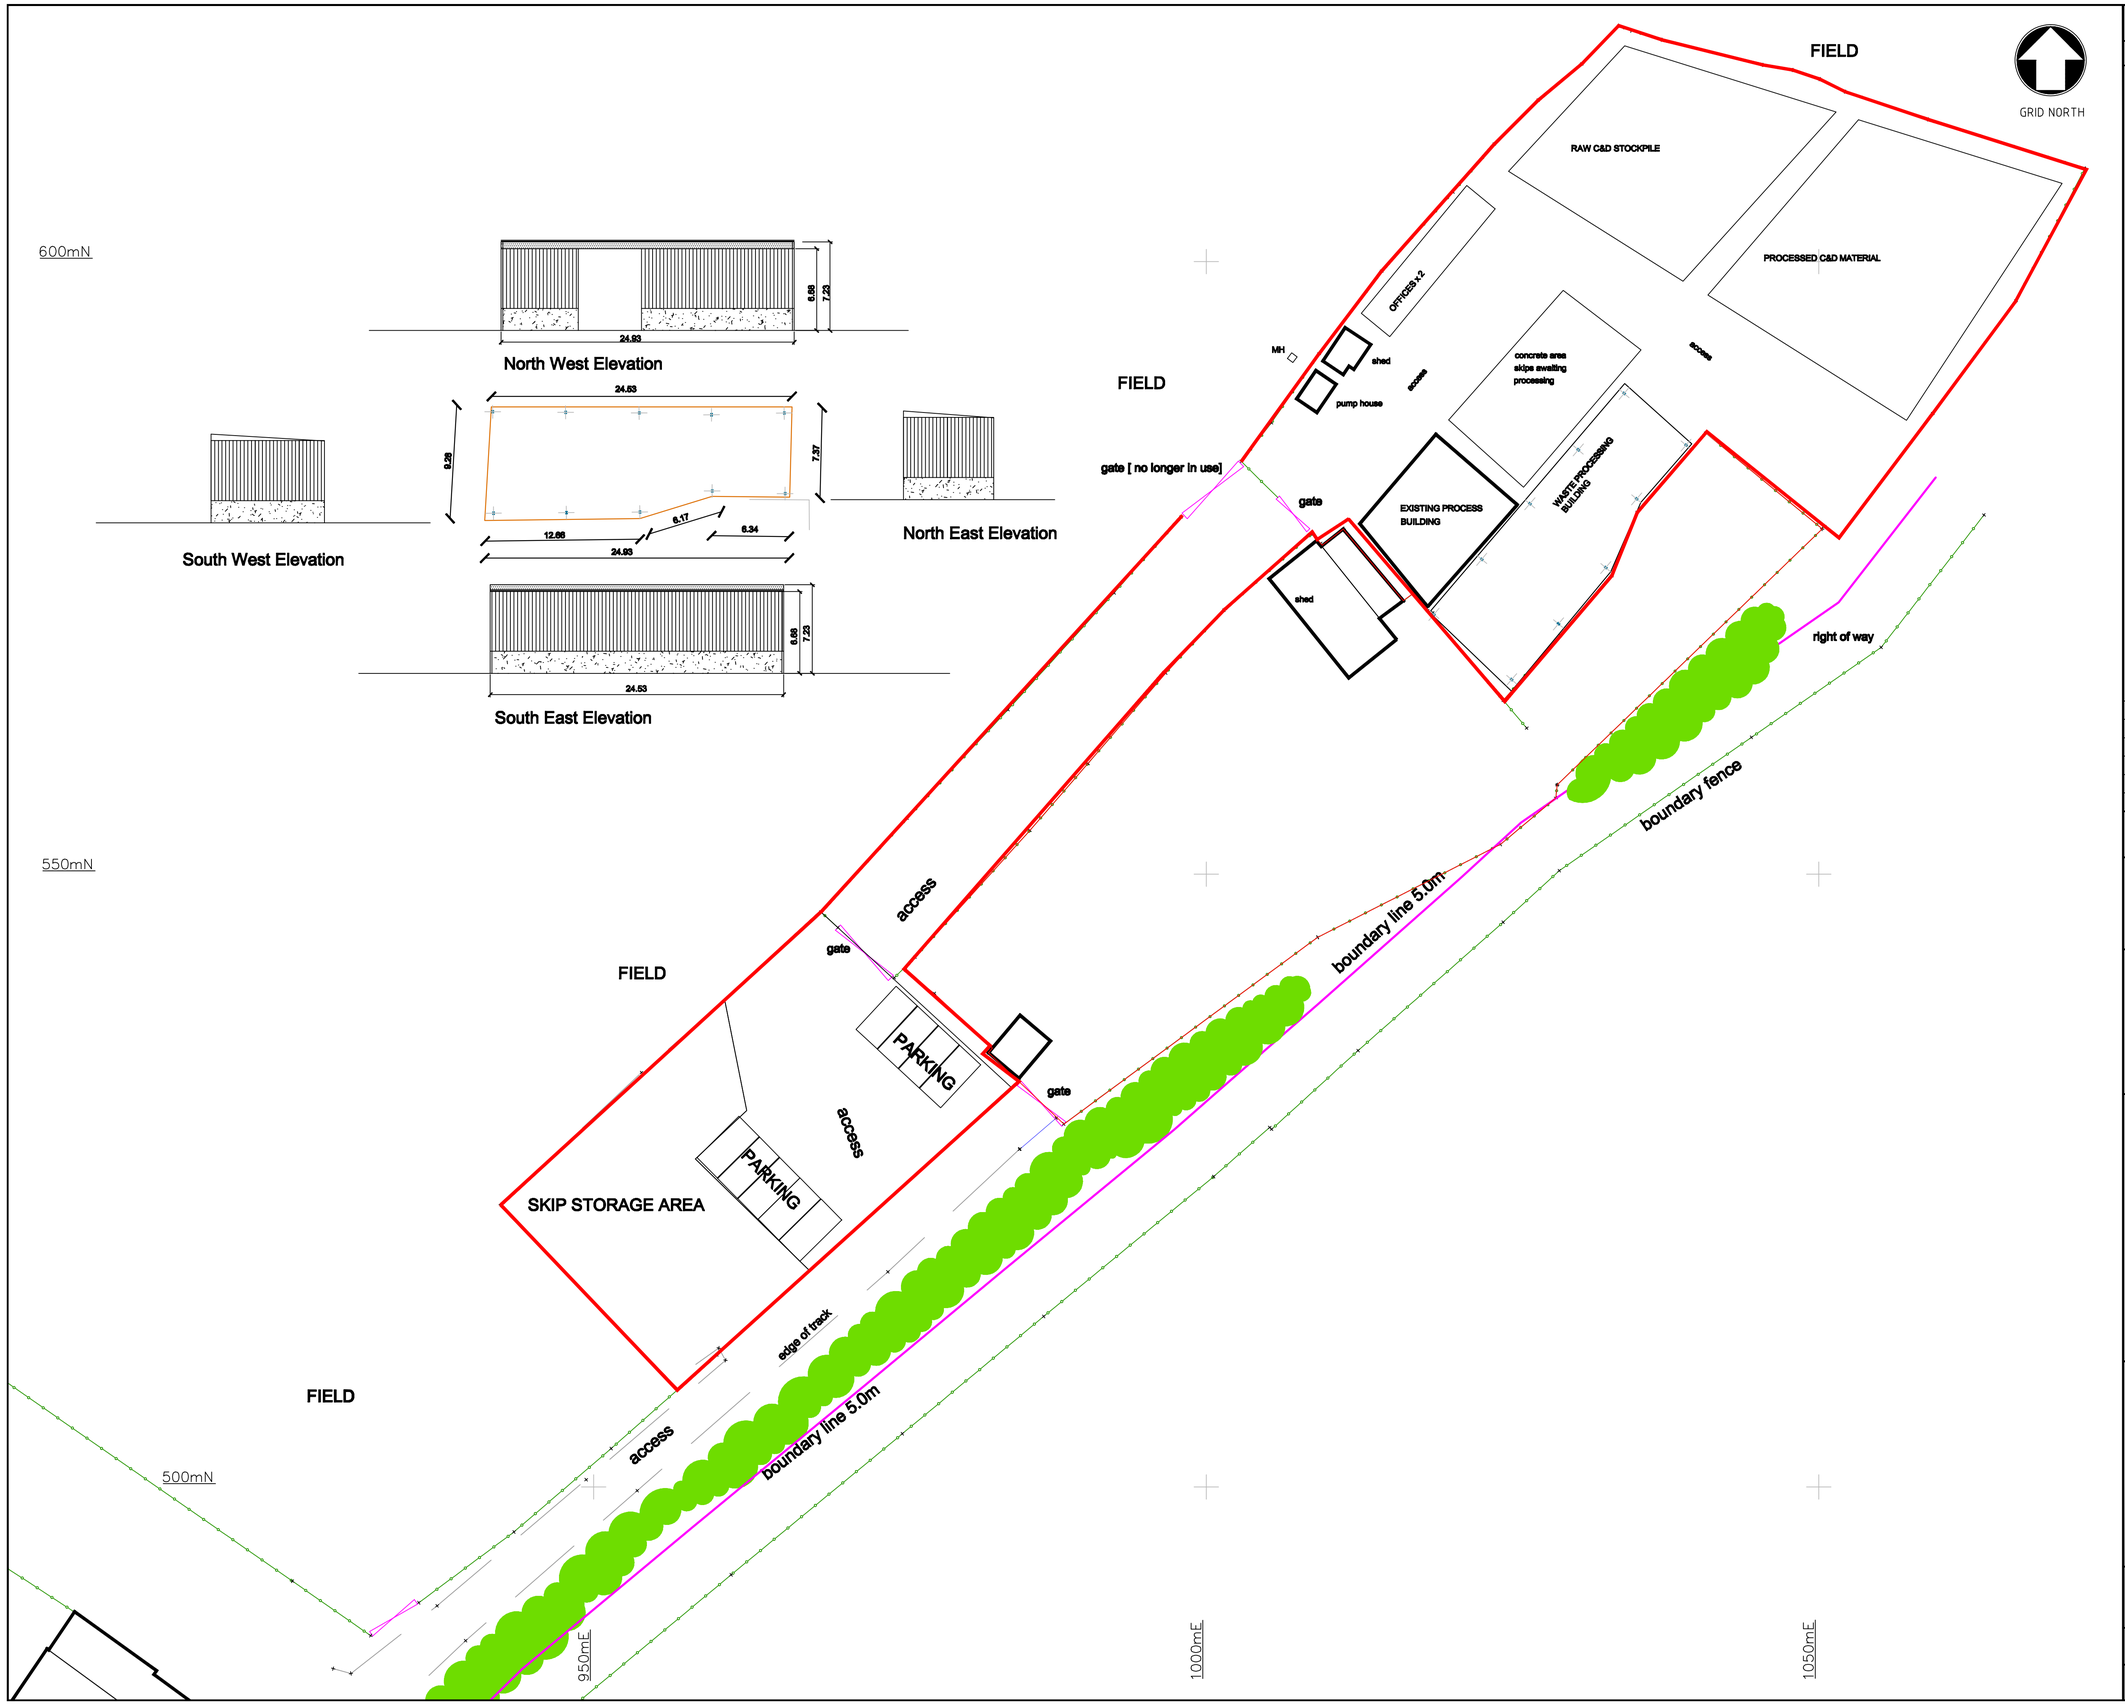

DRAWING No.

REVISION

NOTES

girth radius spread 2500m

batter / banks

pole [sq/rd]

gate

BUILDING

FENCE

OVERHEAD BT CABLES

OVERHEAD POWER CABLES

SURVEY STATION

AIR VALVE	AV	GATE POST	GP
BOLLARD	B	GAS VALVE	GAS
BORE HOLE	BHL	INSPECTION COVER	IC
BOUNDARY POST	BP	INVERT LEVEL	IL
BT INSPECTION COVER	BT	LAMPPOST	LP
CABLE TV COVER	CATV	MANHOLE	MH
COVER LEVEL	CL	SERVICE MARKER POST	MKR
DROPPED KERB	DK	ELECTRICITY PYLON	PYL
ELECTRIC CABLE PIT	ELEC	RODDING EYE	RE
ELECTRIC CONTROL BOX	ECB	RIDGE LEVEL	RL
EAVES LEVEL	EV	ROAD SIGN	RS
ELECTRICITY POLE	EP	SOFFIT LEVEL	SFL
FIRE HYDRANT	FH	STOP TAP	ST
FINISHED FLOOR LEVEL	FFL	STAY	SY
FOUL WATER	FW	STORM WATER	SW
GULLY	GY	WATER VALVE	WSV
		TELEGRAPH POLE	TP
		UNABLE TO LIFT	UTL

Note

Every effort is made to identify all visible change ground features, however it should be borne in mind that there may be items obscured at the time of survey

Datum Details

All surveys unless otherwise stated are to GPS national grid and datum.

REV.	DATE	DESCRIPTION	BY
B	23.04.14	dimensions, general update	
A	15.03.14	Boundary line amended, dimensions, general update	

Client

Project

PROPOSED LAYOUT PLAN

LANGDOWN COMMERCIAL
JOLYON SUITE
63 Charlton Road
Andover
Hampshire
SP10 3JY

IKB Surveys Ltd
Land Survey . GPS . Civil Engineering
6, Kiln Way Verwood Dorset BH31 6GE
01202 822235 office
07775 806812 mbl
Ian@IKBSURVEYS.CO.UK

SCALE	DRAWN BY	DRAWN DATE	SHEET SIZE 2010
1:250	IKB	Feb 2014	A1

DRAWING No.
Nelson /Andover 260214 / 02 B

CLIENT DRAWING No.

REVISION
B