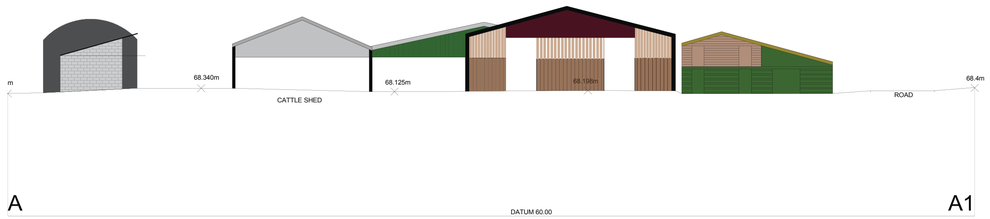

Existing Section A-A1

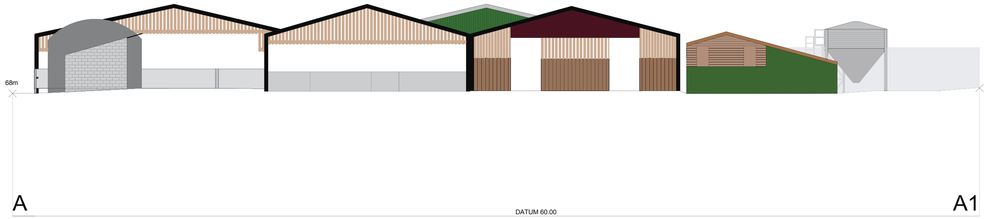

Proposed Section A-A1

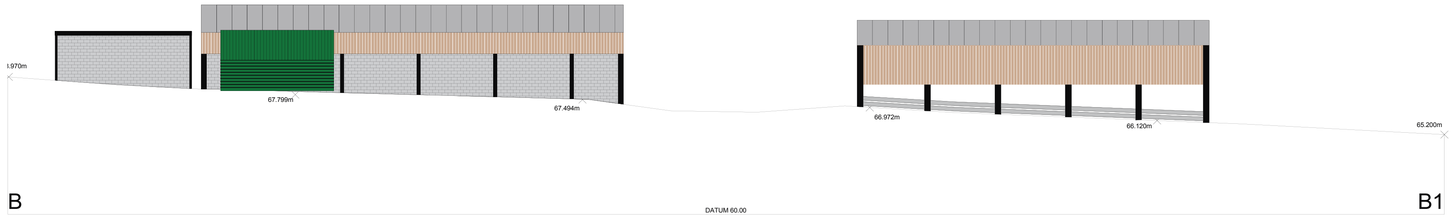

Existing Section B-B1

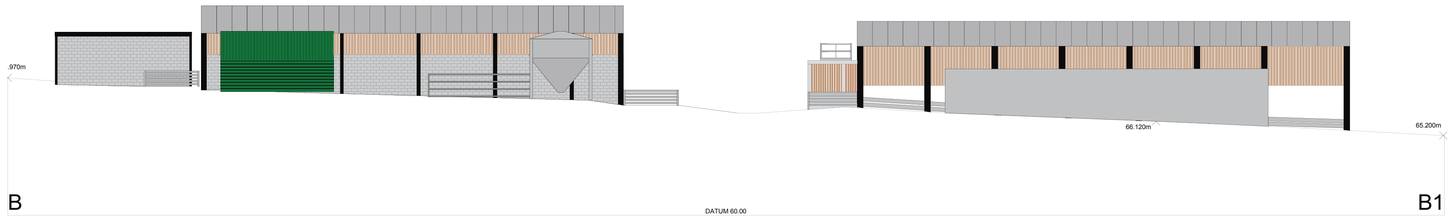

Proposed Section B-B1

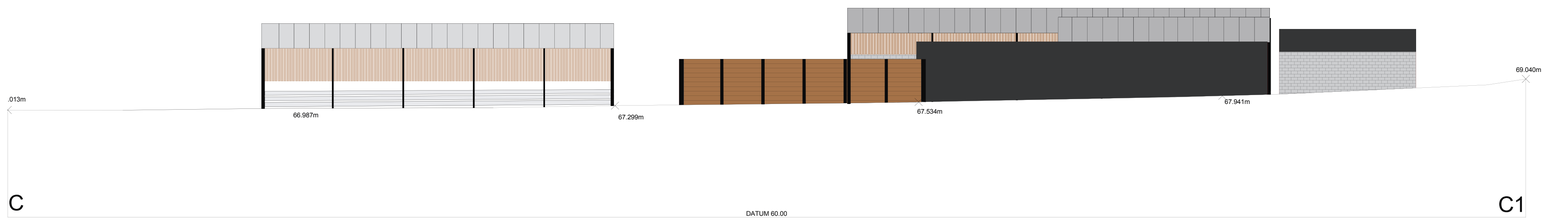

Existing Section C-C1

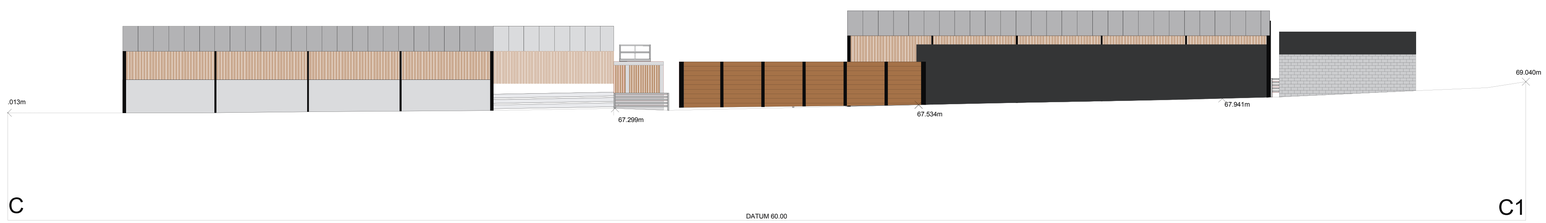

Proposed Section C-C1

Scale (for sections only) 1:200

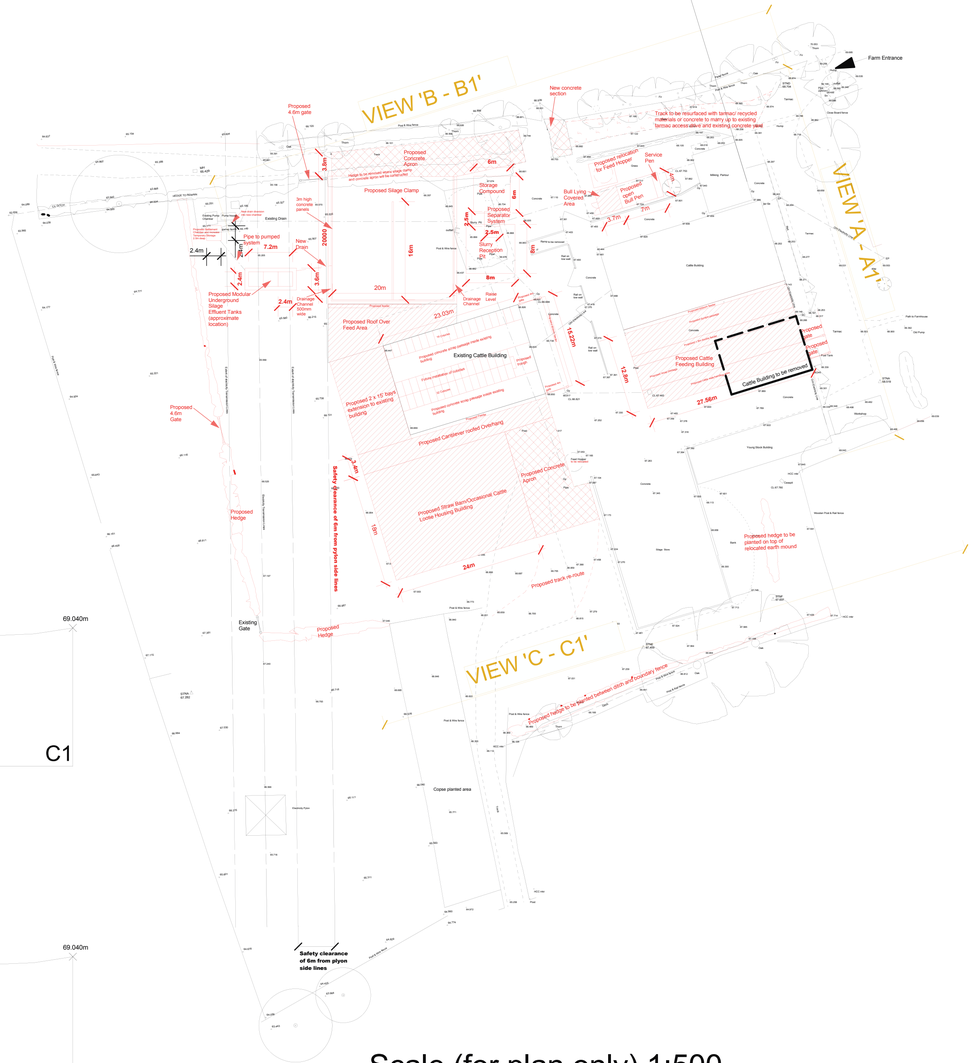

Scale (for plan only) 1:500

Notes

1 **This drawing is © copyright Hampshire County Council 2009. No unauthorised reproduction of any kind is permitted.**

2 No Dimensions to be scaled from this drawing

3 This map is reproduced from Ordnance Survey material with the permission of Ordnance Survey on behalf of the controller of Her Majesty's Stationery Office © Crown copyright. Unauthorised reproduction infringes Crown Copyright and may lead to prosecution or civil proceedings. LA076651, 2009

rev	description	date	by

Hampshire County Council

Property, Business and Regulatory Services,
Three Minsters House,
76 High Street, Winchester SO23 8UL.
tel: (01962) 847801

PROJECT
Hazeley Farm, Mattingley Improvement works

SHEET CONTENTS
Existing and Proposed Elevations

SCALE	DATE	DRAWN.	DRAWING No.	REVISION
@ A1 @ A3	19/08/2010	ADP	003 FILE REF. File name	-