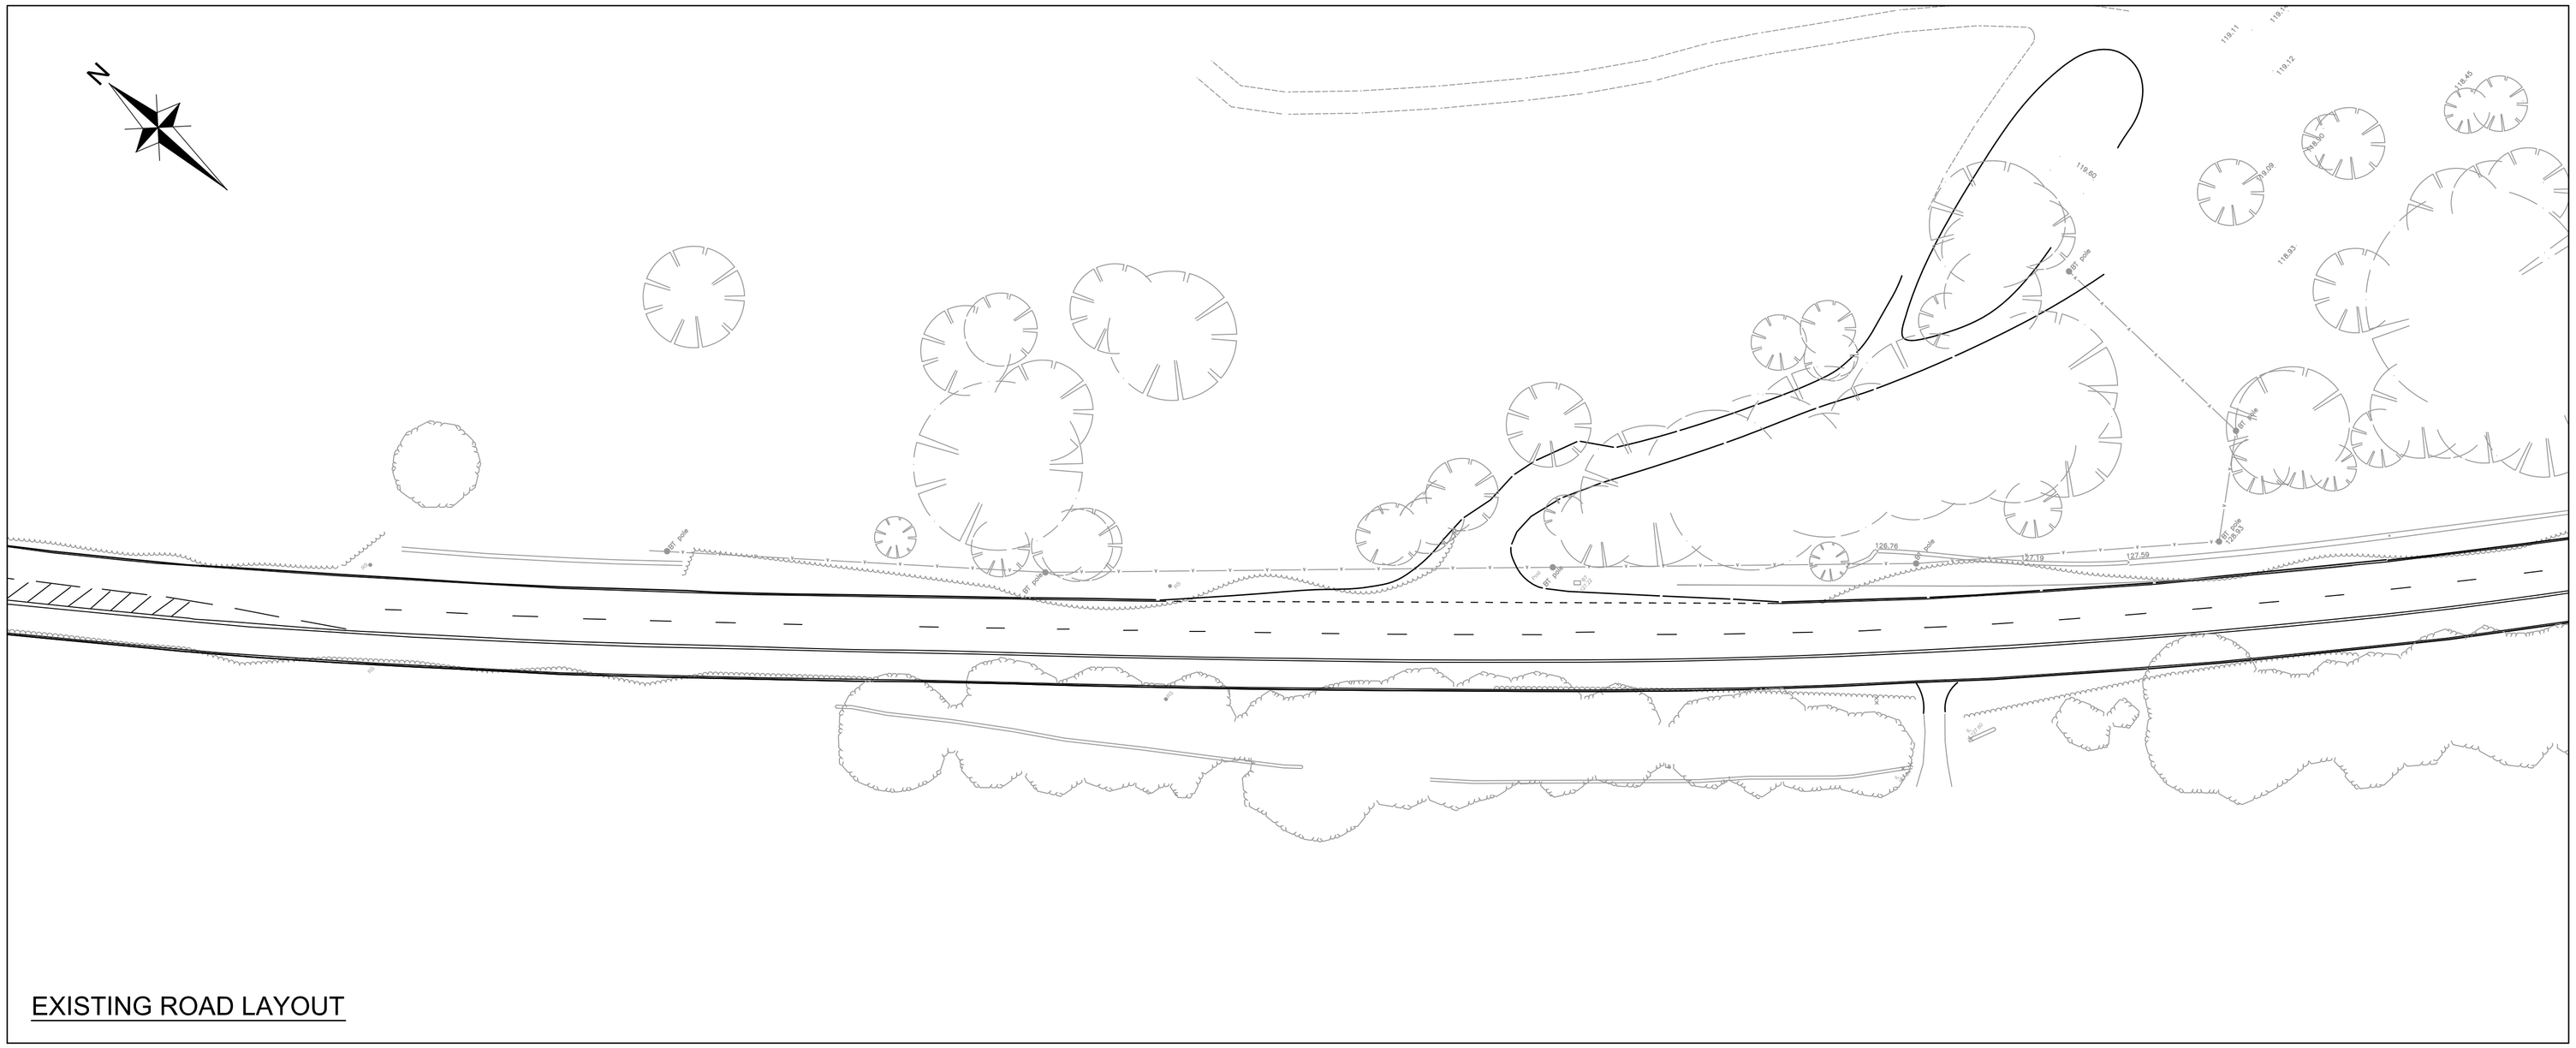

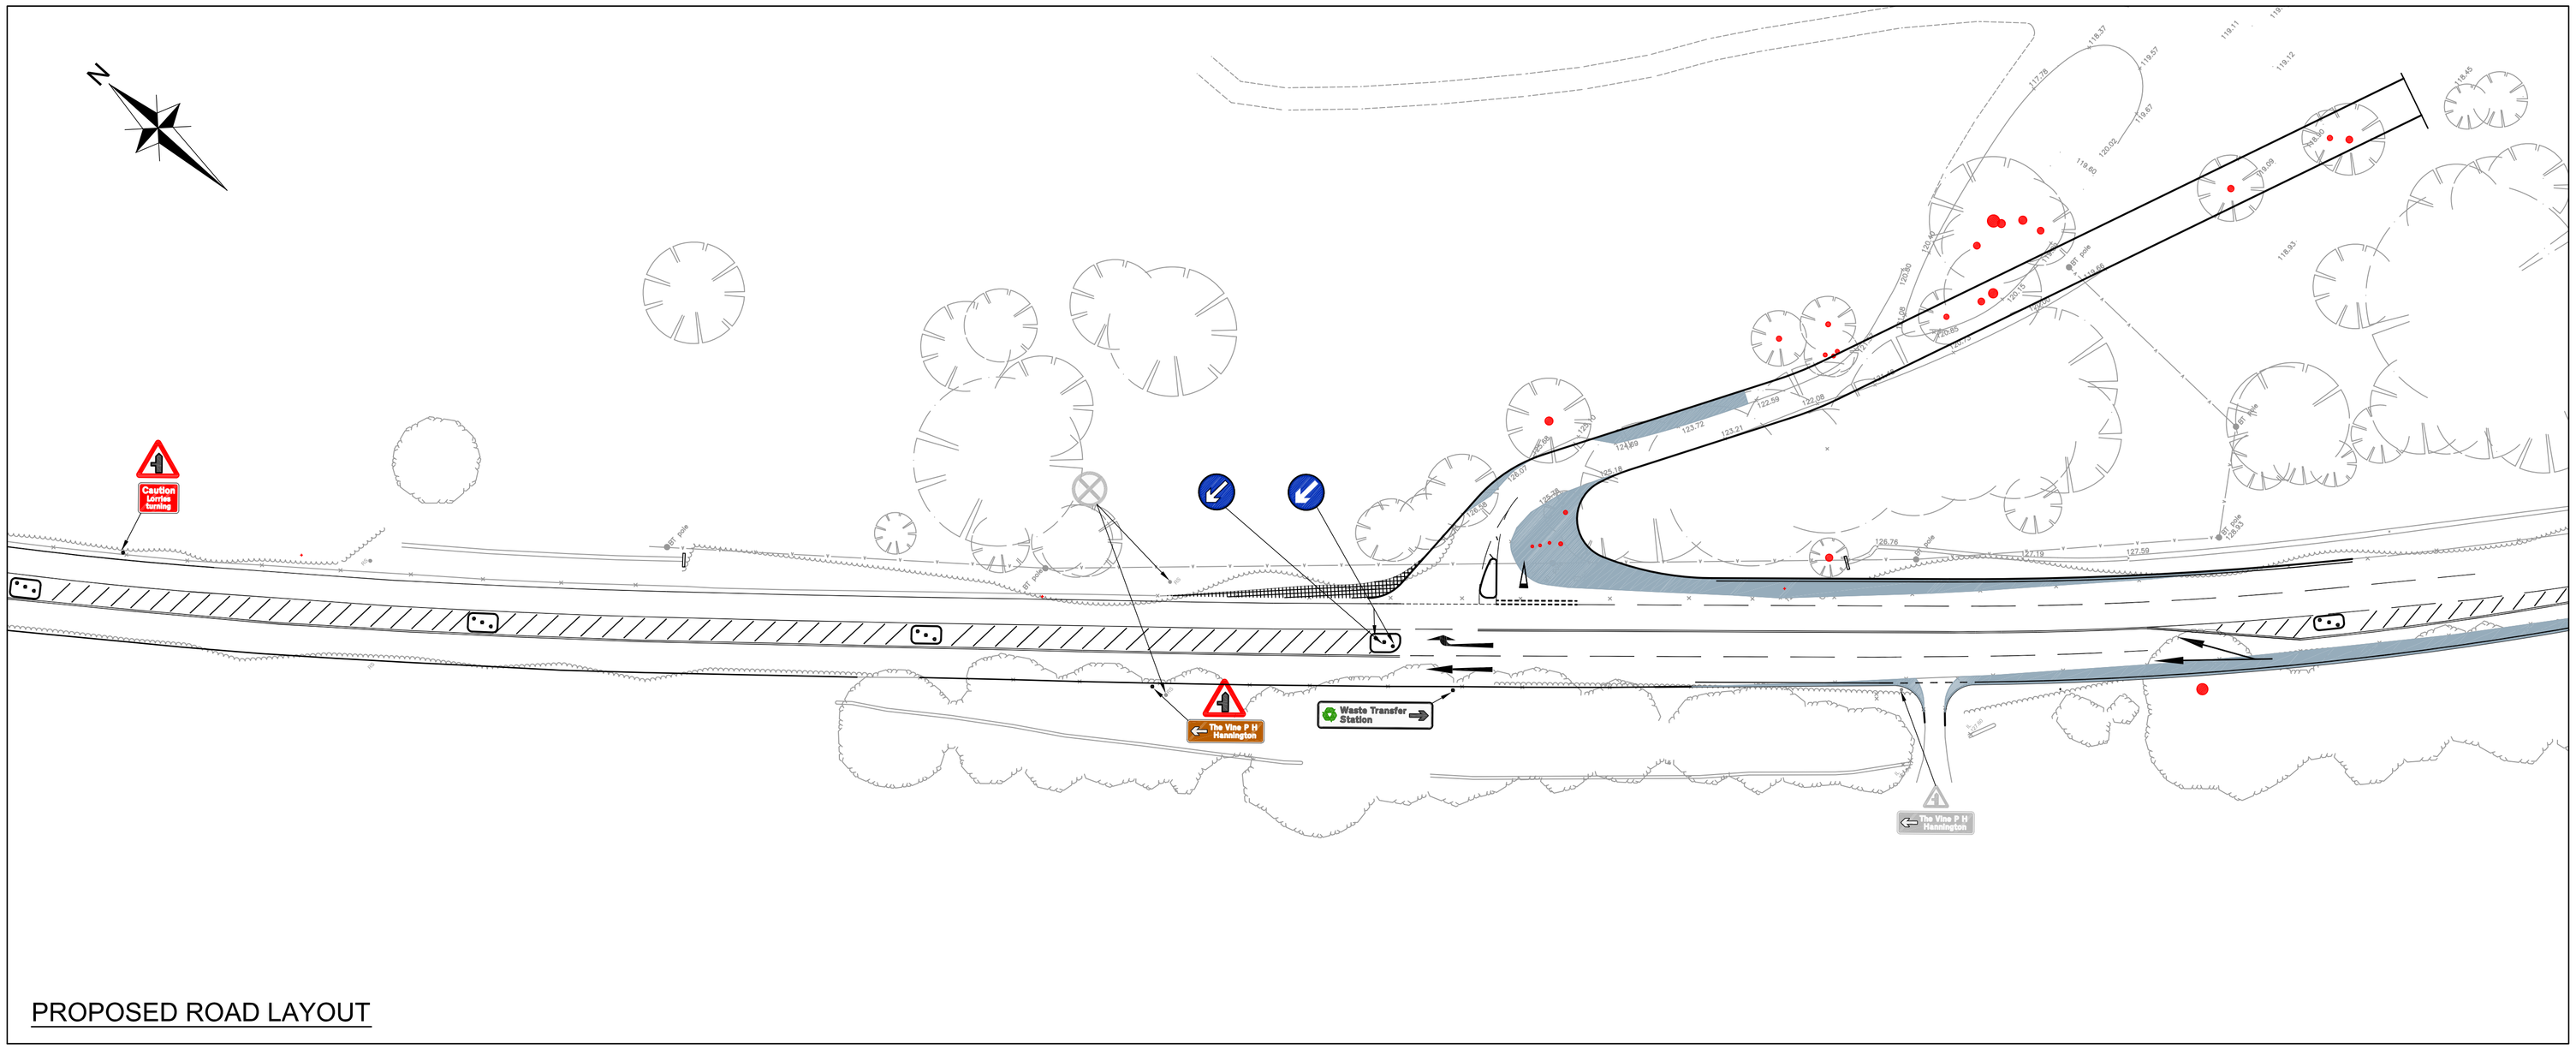

NOTES

1. THIS PLAN IS TO SCALE FOR PLANNING PURPOSES ONLY

KEY

- EXISTING TREES TO BE REMOVED REFER TO TO GOLDER ASSOCIATES DRAWING No.8.7 FOR DETAILS
- EXTENT OF HIGHWAY/JUNCTION WIDENING WORKS
- PROPOSED SIGNAGE
- EXISTING CARRIAGEWAY TO BE BROKEN OUT

Rev	Amendments	Drn	Chk	App	Date

Odyssey consulting engineers

Tuscany House
White Hart Lane
Basingstoke
Hampshire RG21 4AF

Telephone: 01256 331144
Fax: 01256 331134
Email: enquiries@odyssey-ce.co.uk
Web: www.odyssey-ce.co.uk

Job Title
KINGSCLERE QUARRY - PROPOSED MATERIALS RECYCLING AND TRANSFER LOADING STATION

Drawing Title
SECTION 278 WORKS
EXISTING VS PROPOSED SCENARIO

Client
JOHN STACEY & SONS

Scale	Date	Designed
1:500 @ A1	SEPT' 2013	RS
Drawn	**Checked**	**Approved**
ND	RS	BAC
Job No	**Drawing No**	**Rev**
09-044	09-044/GA/214	