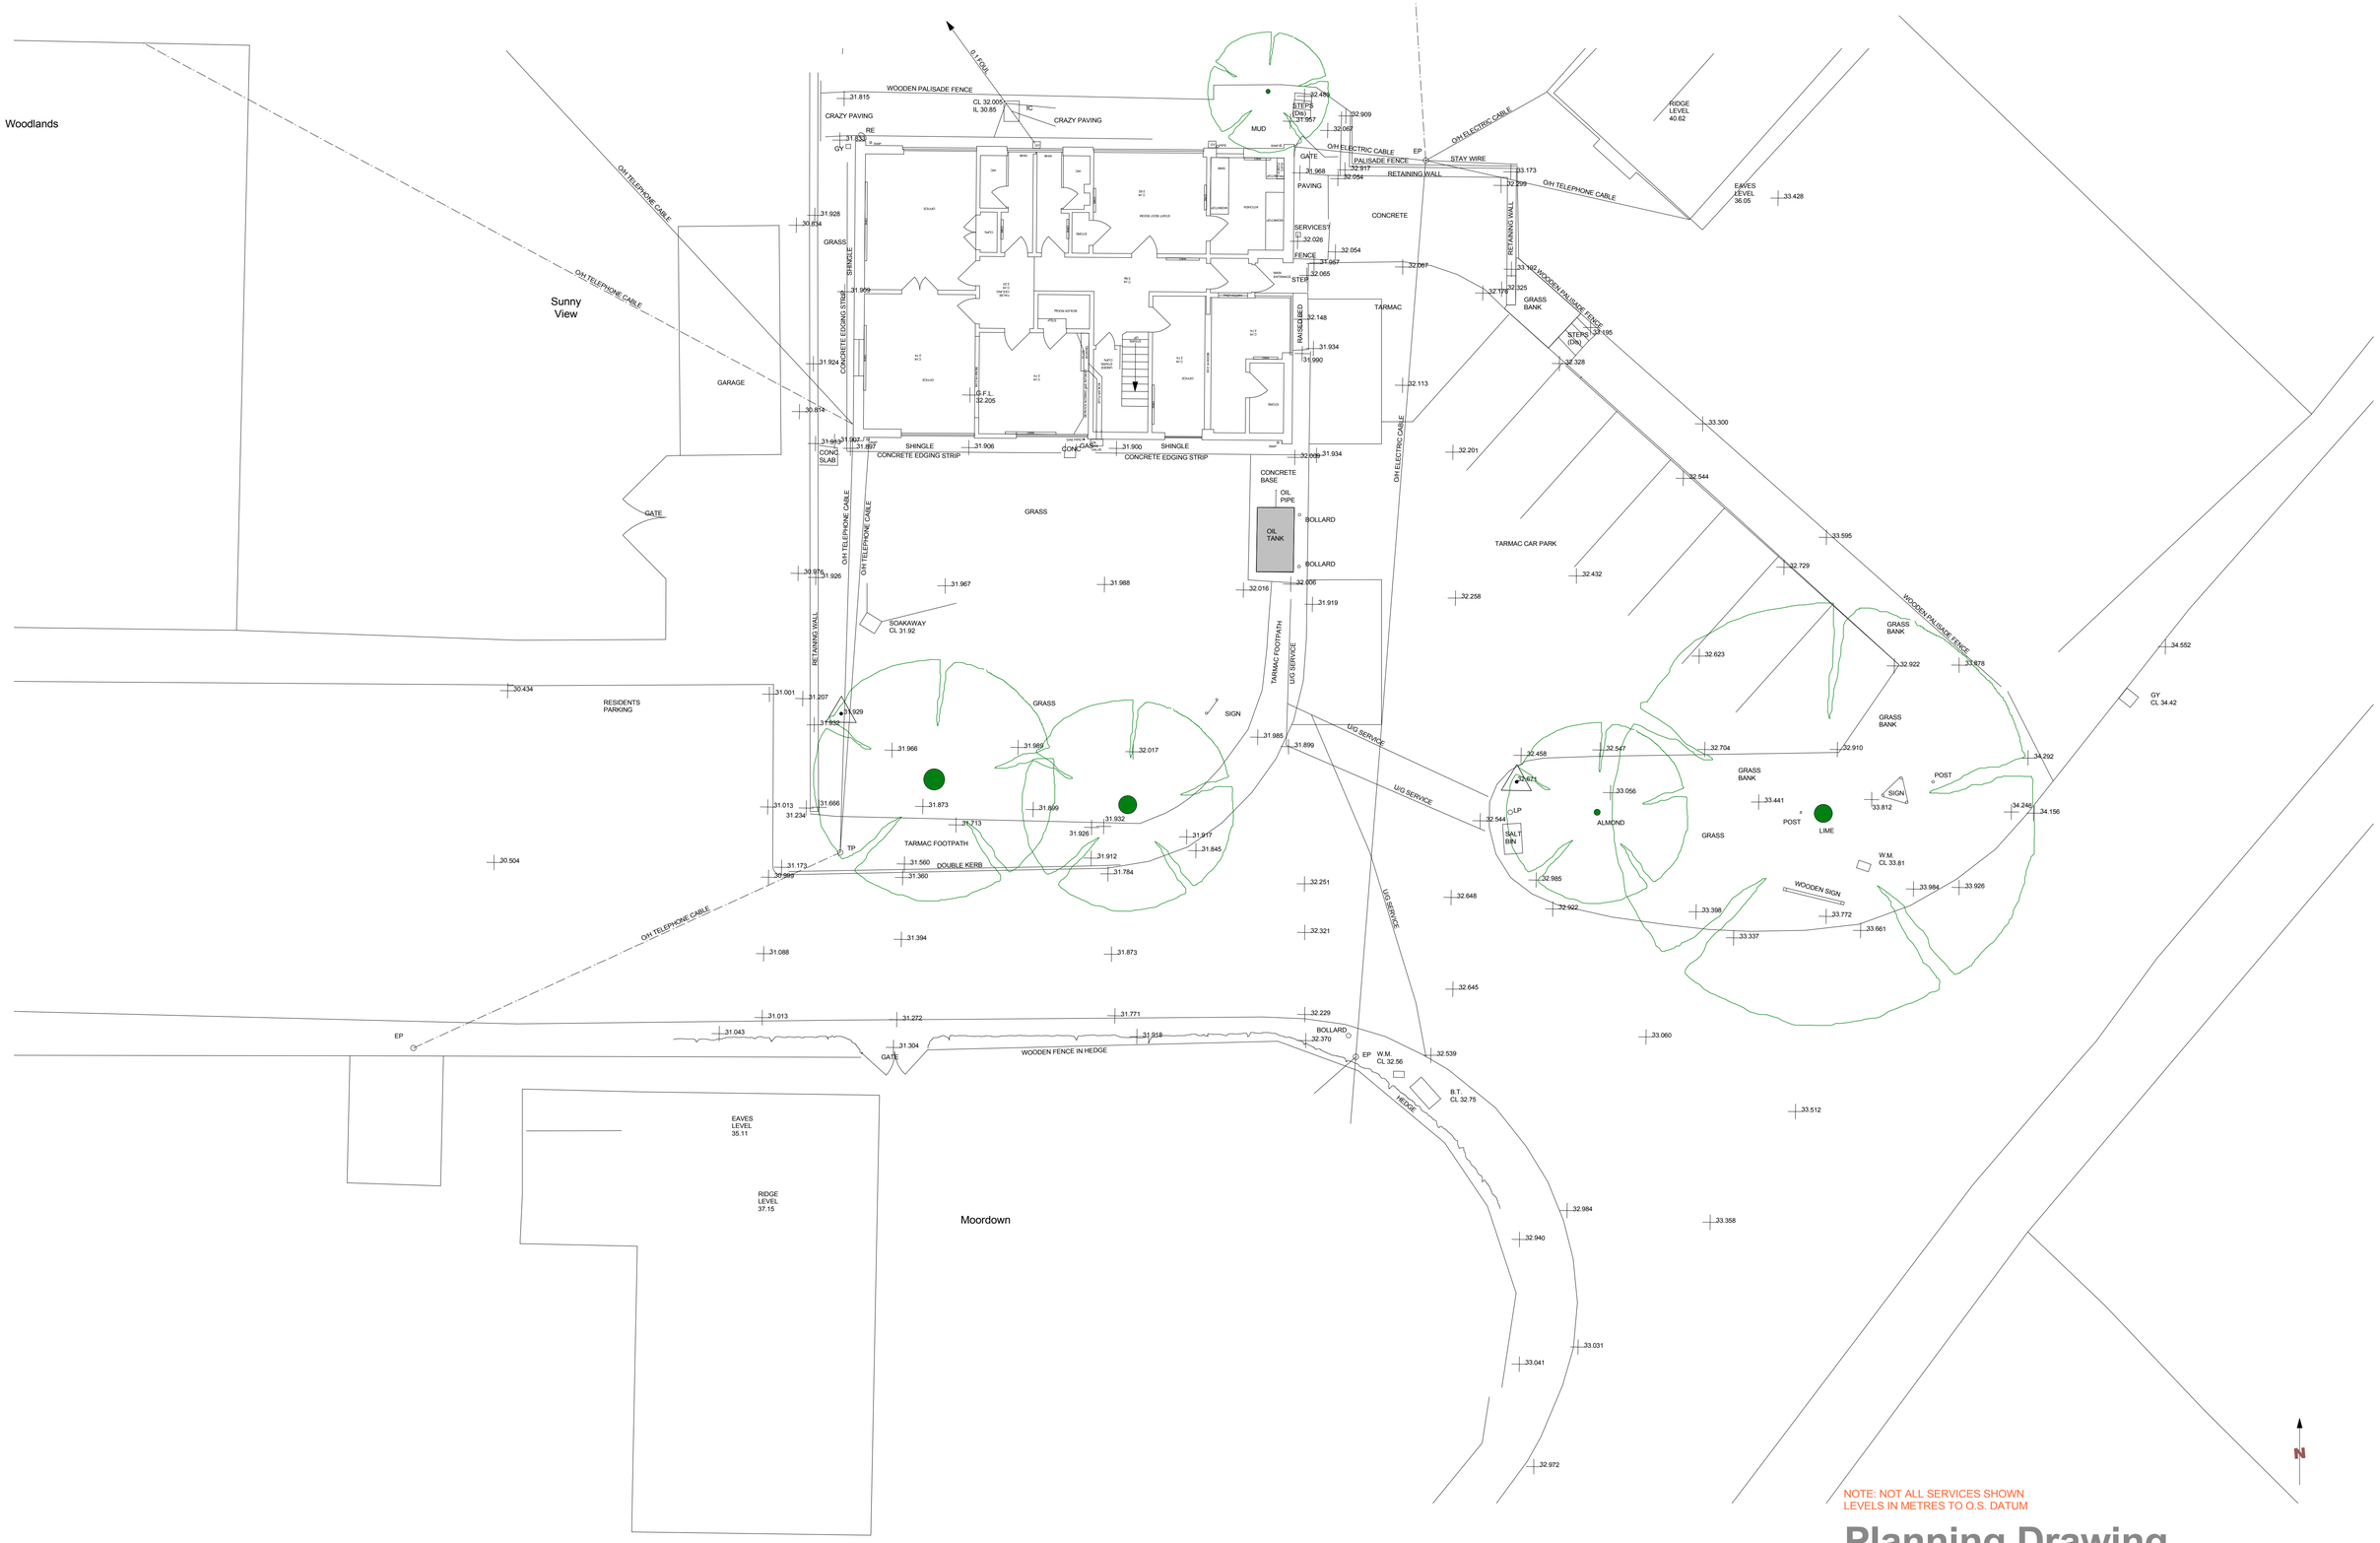

NOTE: NOT ALL SERVICES SHOWN
LEVELS IN METRES TO O.S. DATUM

Planning Drawing

0 5 10 15 20 25 m

N

	Data Source

Notes

1 **This drawing is © copyright Hampshire County Council 2012. No unauthorised reproduction permitted. All rights reserved**

2 No Dimensions to be scaled from this drawing

Reproduced from the Ordnance Survey mapping with the permission of the Controller of Her Majesty's Stationary Office. Crown copyright. Unauthorised reproduction infringes Crown copyright and may lead to prosecution or civil proceedings.

© Crown Copyright and database rights 2012. All rights reserved. HCC 100019180.

rev	description	date	by
P1	Planning Issue	July 2012	MP

Hampshire County Council
Property, Business and Regulatory Services,
Three Minsters House,
76 High Street, Winchester SO23 8UL.
tel: (01962) 847801

PROJECT
Offices at Depot
Bishops Waltham
Hampshire

SHEET CONTENTS
Part site survey on O.S. GIS data

SCALE	DATE	DRAWN.	DRAWING No.	REVISION
1:100 @ A0	02/03/2012	DJW	**P9596-02**	**P1**
			FILE REF. *Site Survey Drg 101.vwx*	