REPRODUCED BY PERMISSION OF ORDNANCE SURVEY ON BEHALF OF HMSO. CROWN COPYRIGHT AND DATABASE RIGHT
OS DATA LICENCE EXPIRATION: 08 April 2010
ALL RIGHTS RESERVED. LICENCE NUMBER AL100012293

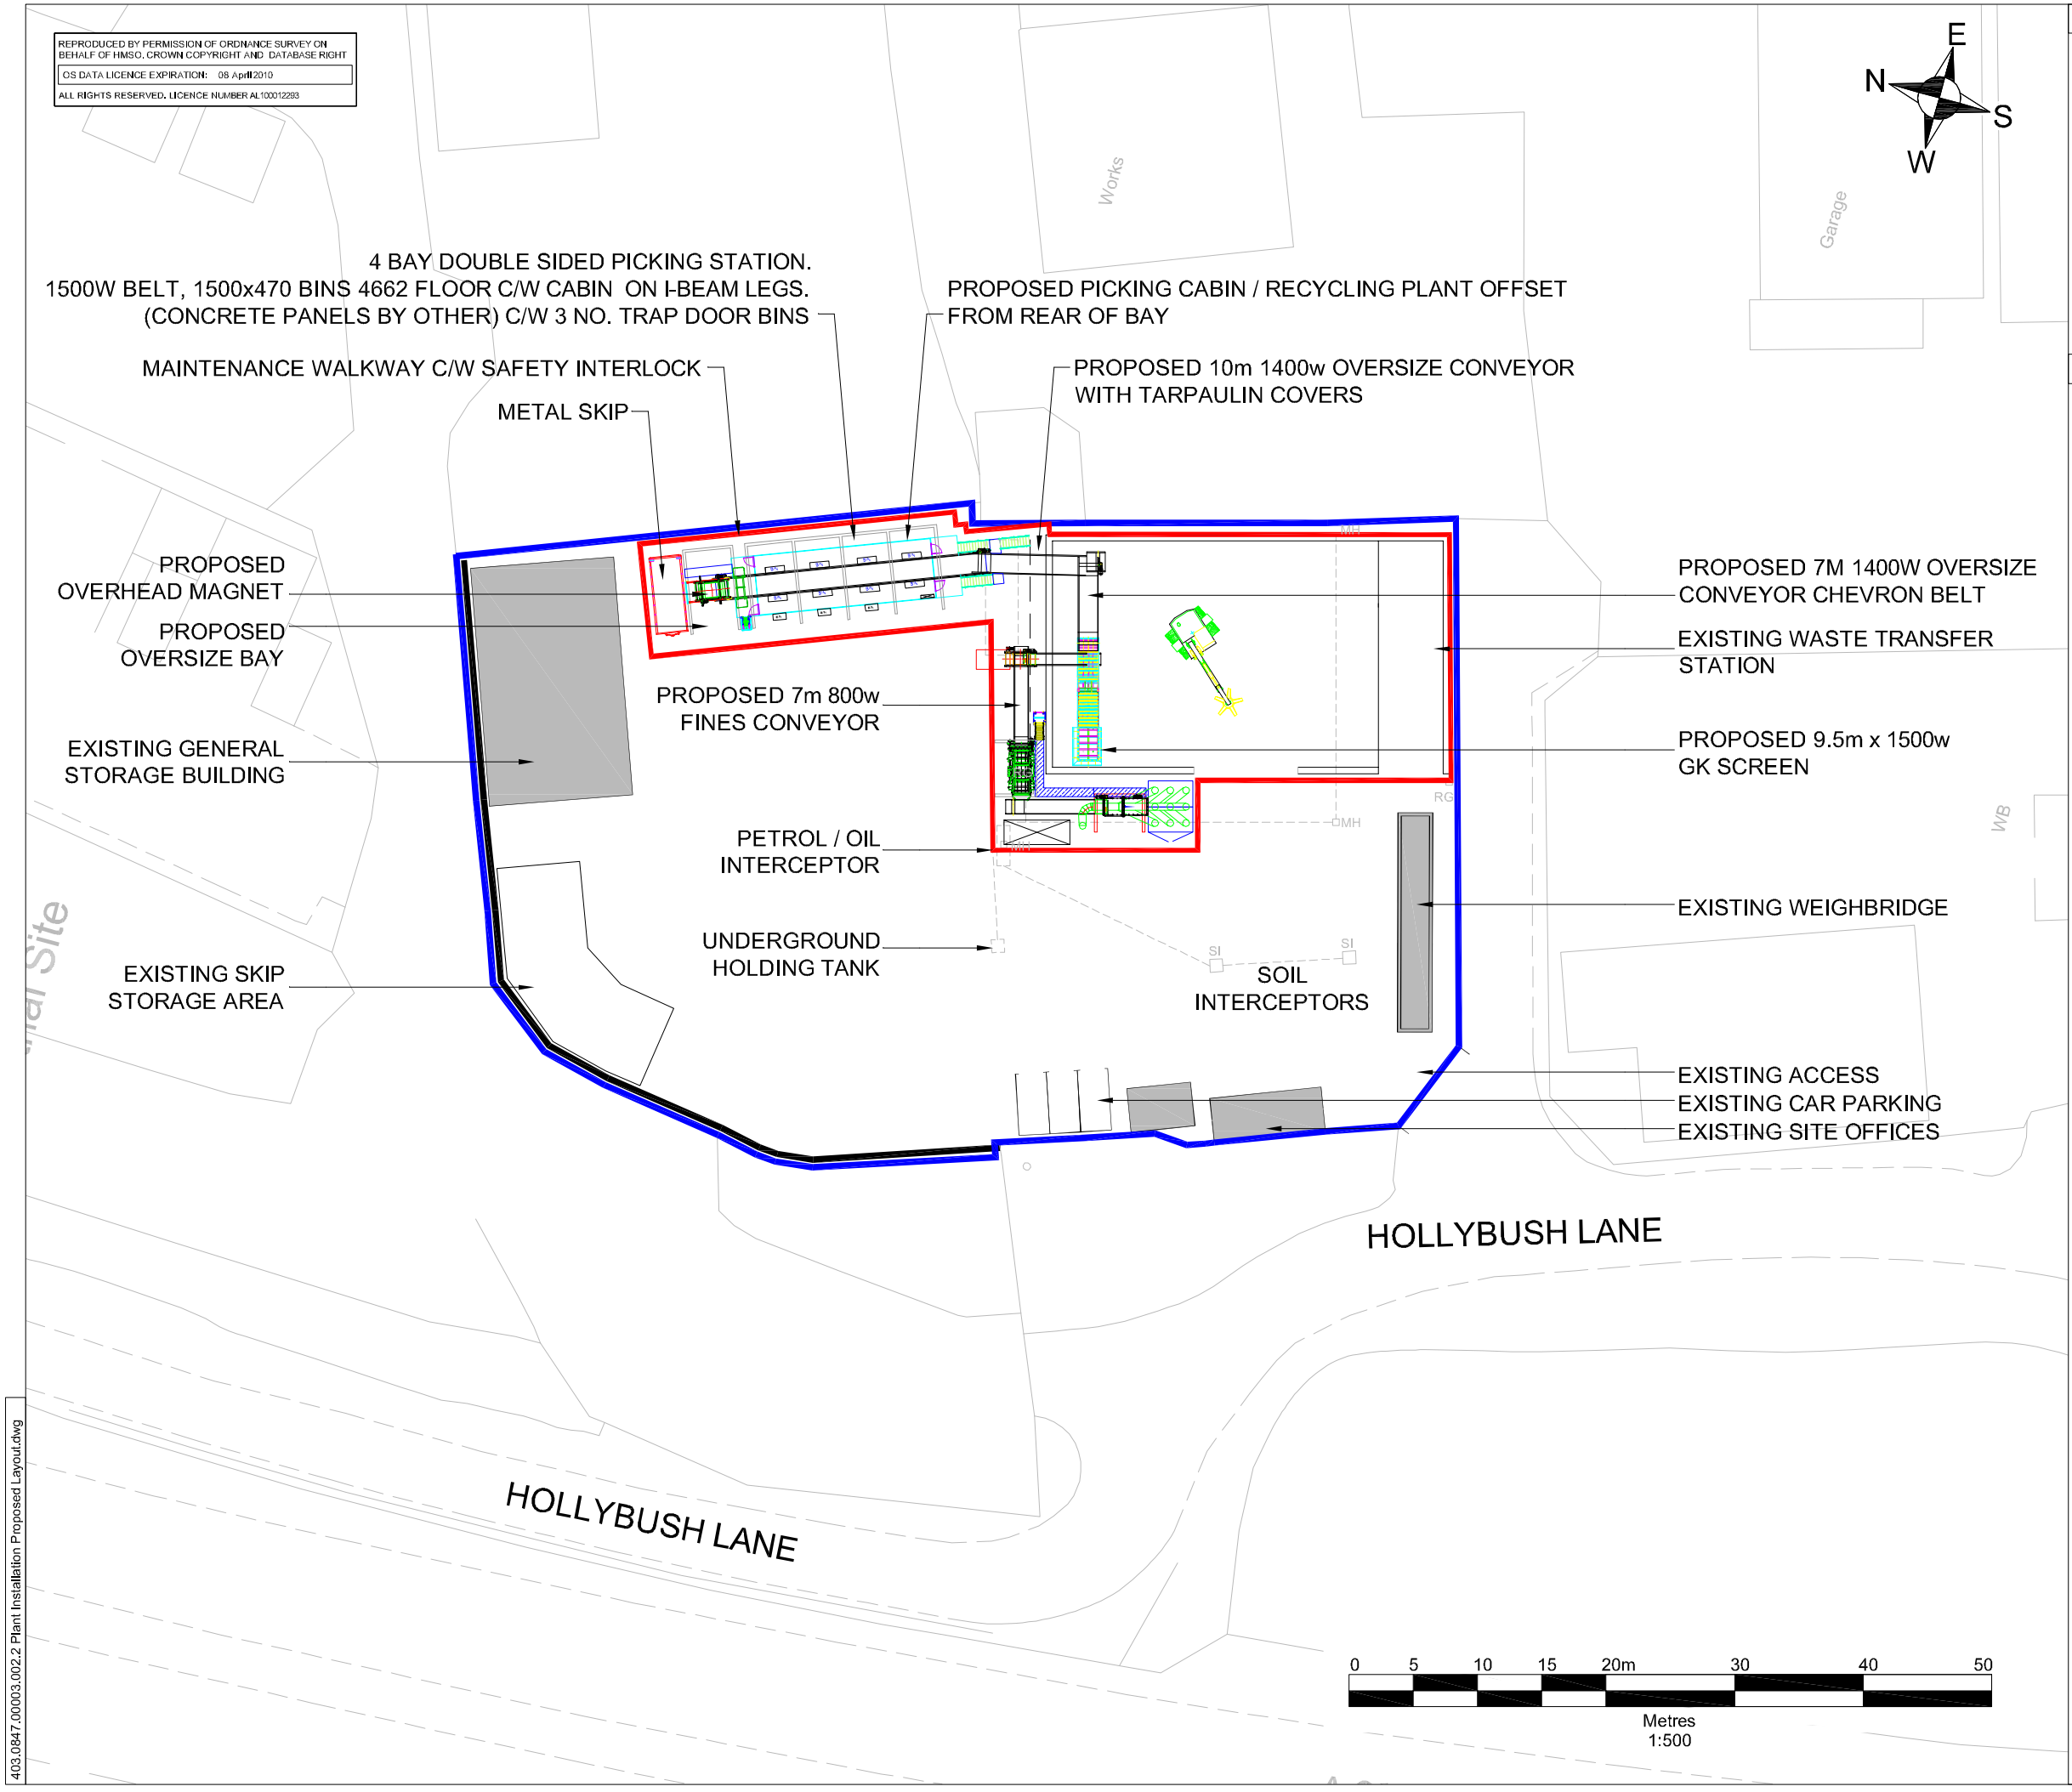

NOTES

LEGEND

LAND WITHIN THE APPLICANT'S CONTROL

APPLICATION BOUNDARY
APPROX AREA = 1000m².

Revision	By	Chk'd By	Date	Comments
2	DH	JF	28.03.12	EXTENT OF APPLICATION BOUNDARY AMENDED.
1	JD	JF	13.03.12	SITE LAYOUT AMENDED
0	NDP	JF	08.01.12	

CHAMBERS
Recycling Solutions

SLR
TREENWOOD HOUSE
ROWDEN LANE
BRADFORD-ON-AVON
WILTS. BA15 2AU
T: 01225 309400
F: 01225 309401
www.slrconsulting.com

Site
CHAMBER RECYCLING SOLUTIONS
ALDERSHOT

Project
PLANNING APPLICATION

Drawing Title
PLANT INSTALLATION PROPOSED LAYOUT

Scale
1:500 @ A3

Date
JANUARY 2012

Drawing Number
002

Revision
2

FINAL

403.0847.00003.002.2 Plant Installation Proposed Layout.dwg