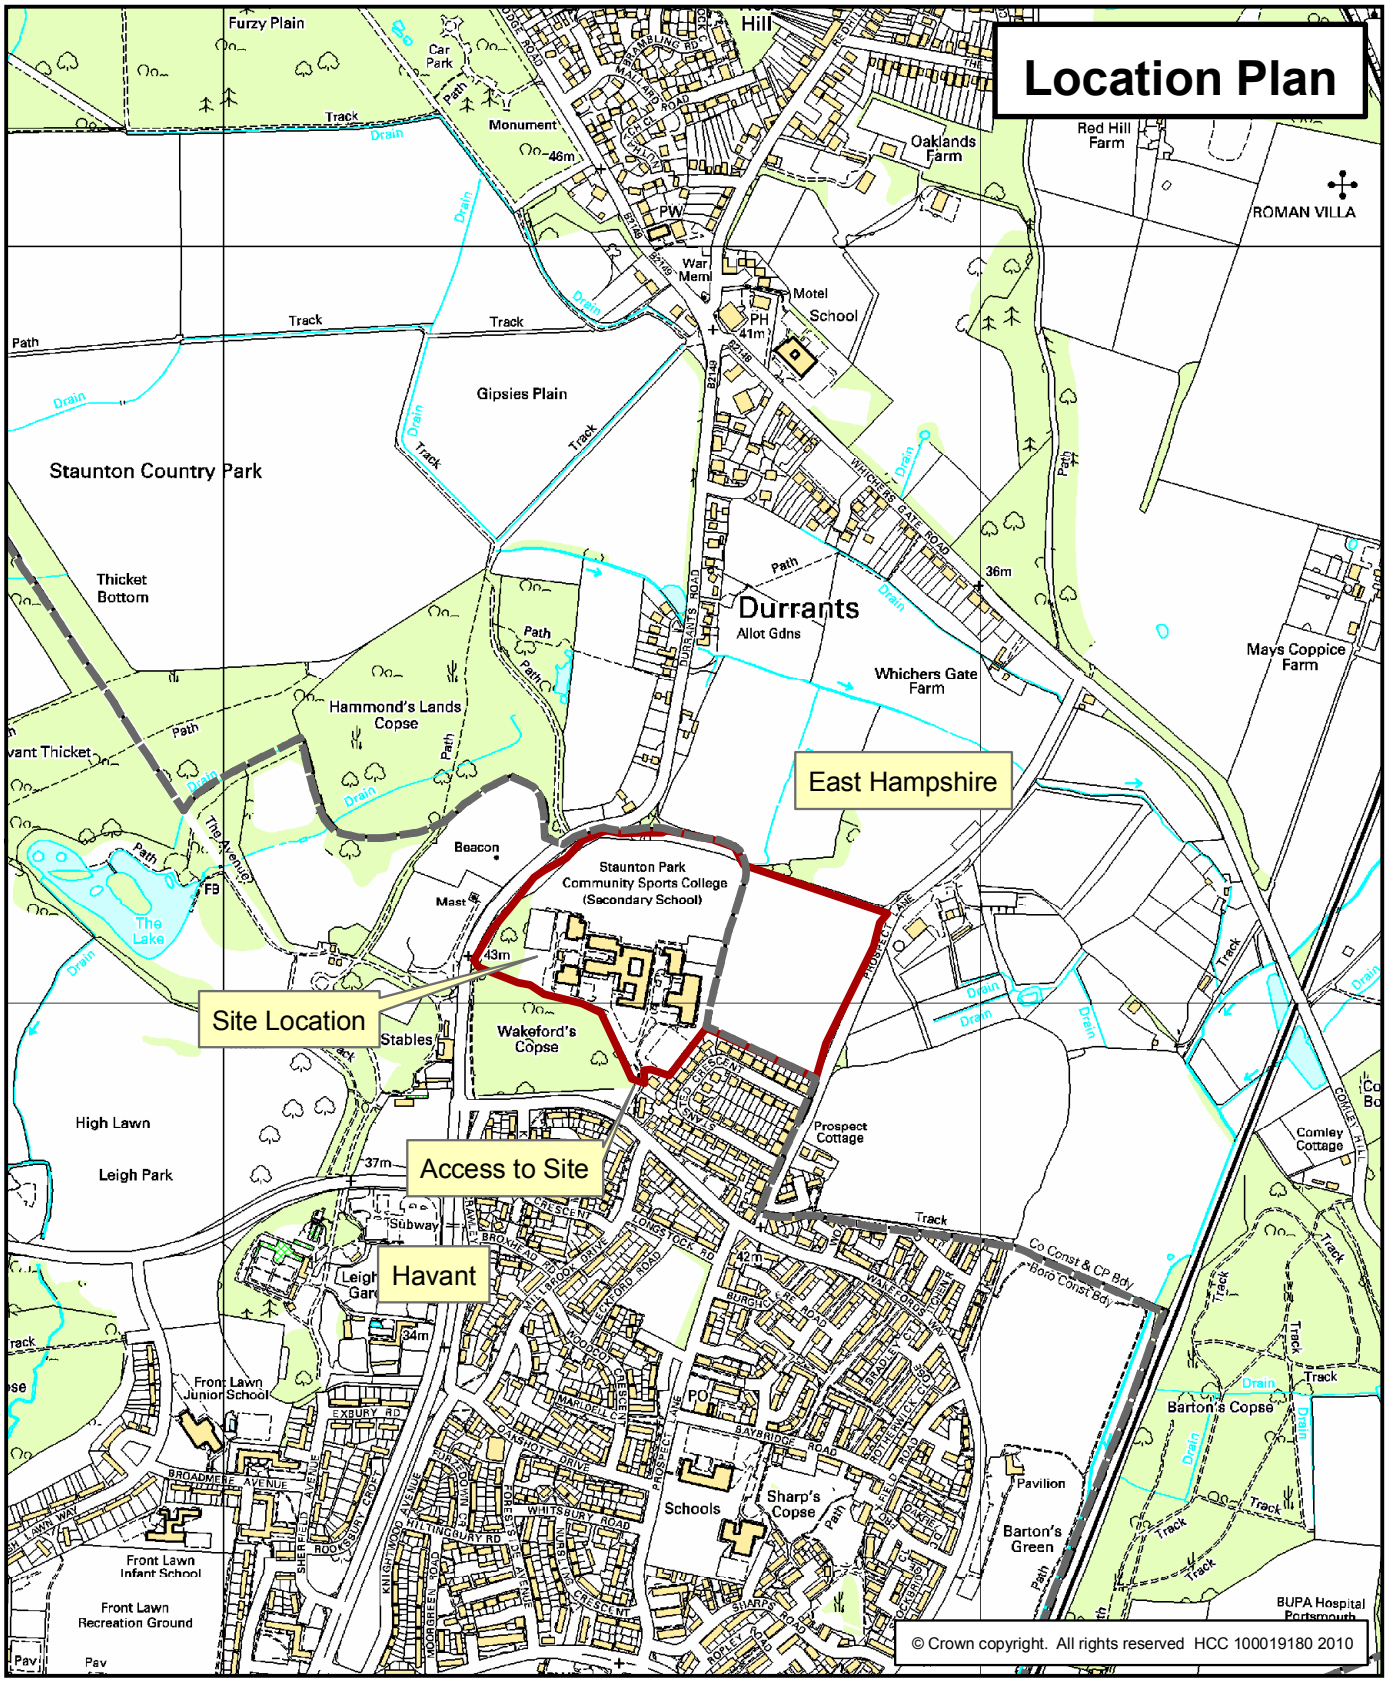

TITLE : Partial Demolition of Surplus Buildings; Construction of a new Lift Enclosure to enhance access; Enclosure of Courtyard between Existing two and three storey Buildings; Partial Reclad of Existing Buildings to enhance environmental conditions, all to include associated landscaping at Havant Academy, Wakefords Way, Havant, Hampshire PO9 5JD. (Application No: APP/11/00031) (Site Ref: HVE032)

Regulatory Committee
22 March 2011

Scale: 1:10,000

FS21845

Hampshire County Council

ENVIRONMENT DEPARTMENT