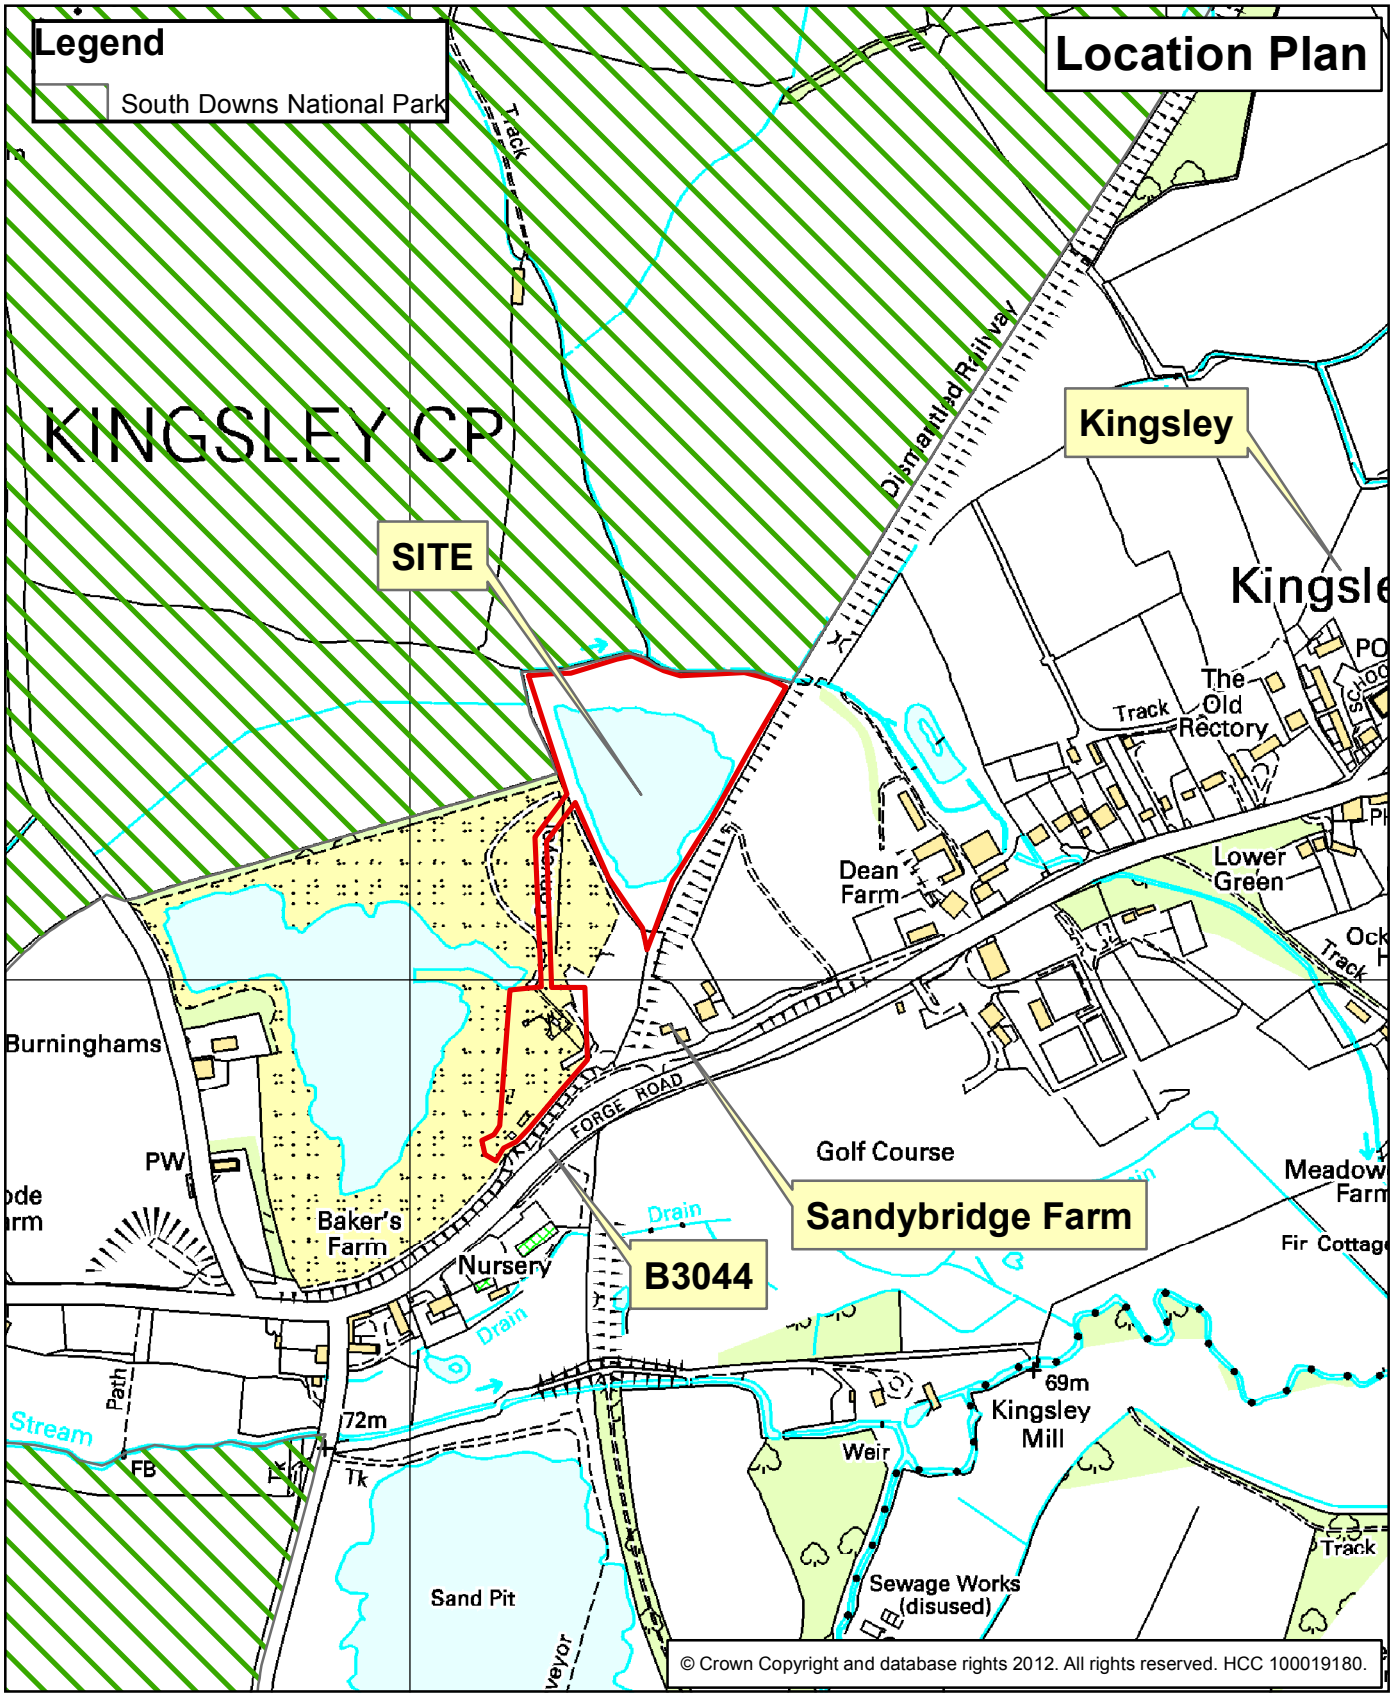

TITLE: Variation of condition 1 of planning permission F24847/015/CMA to extend the time period for tipping of inert waste and to revise the final restoration contours at Sandybridge Farm, Main Road, Kingsley, Bordon GU35 9NQ

APPLICATION NUMBER: 14/10309
SITE REFERENCE: EH025

Drawn by: County Planning

REGULATORY COMMITTEE

16 July 2014

Scale: 1:6000

Hampshire County Council

Economy, Transport and Environment