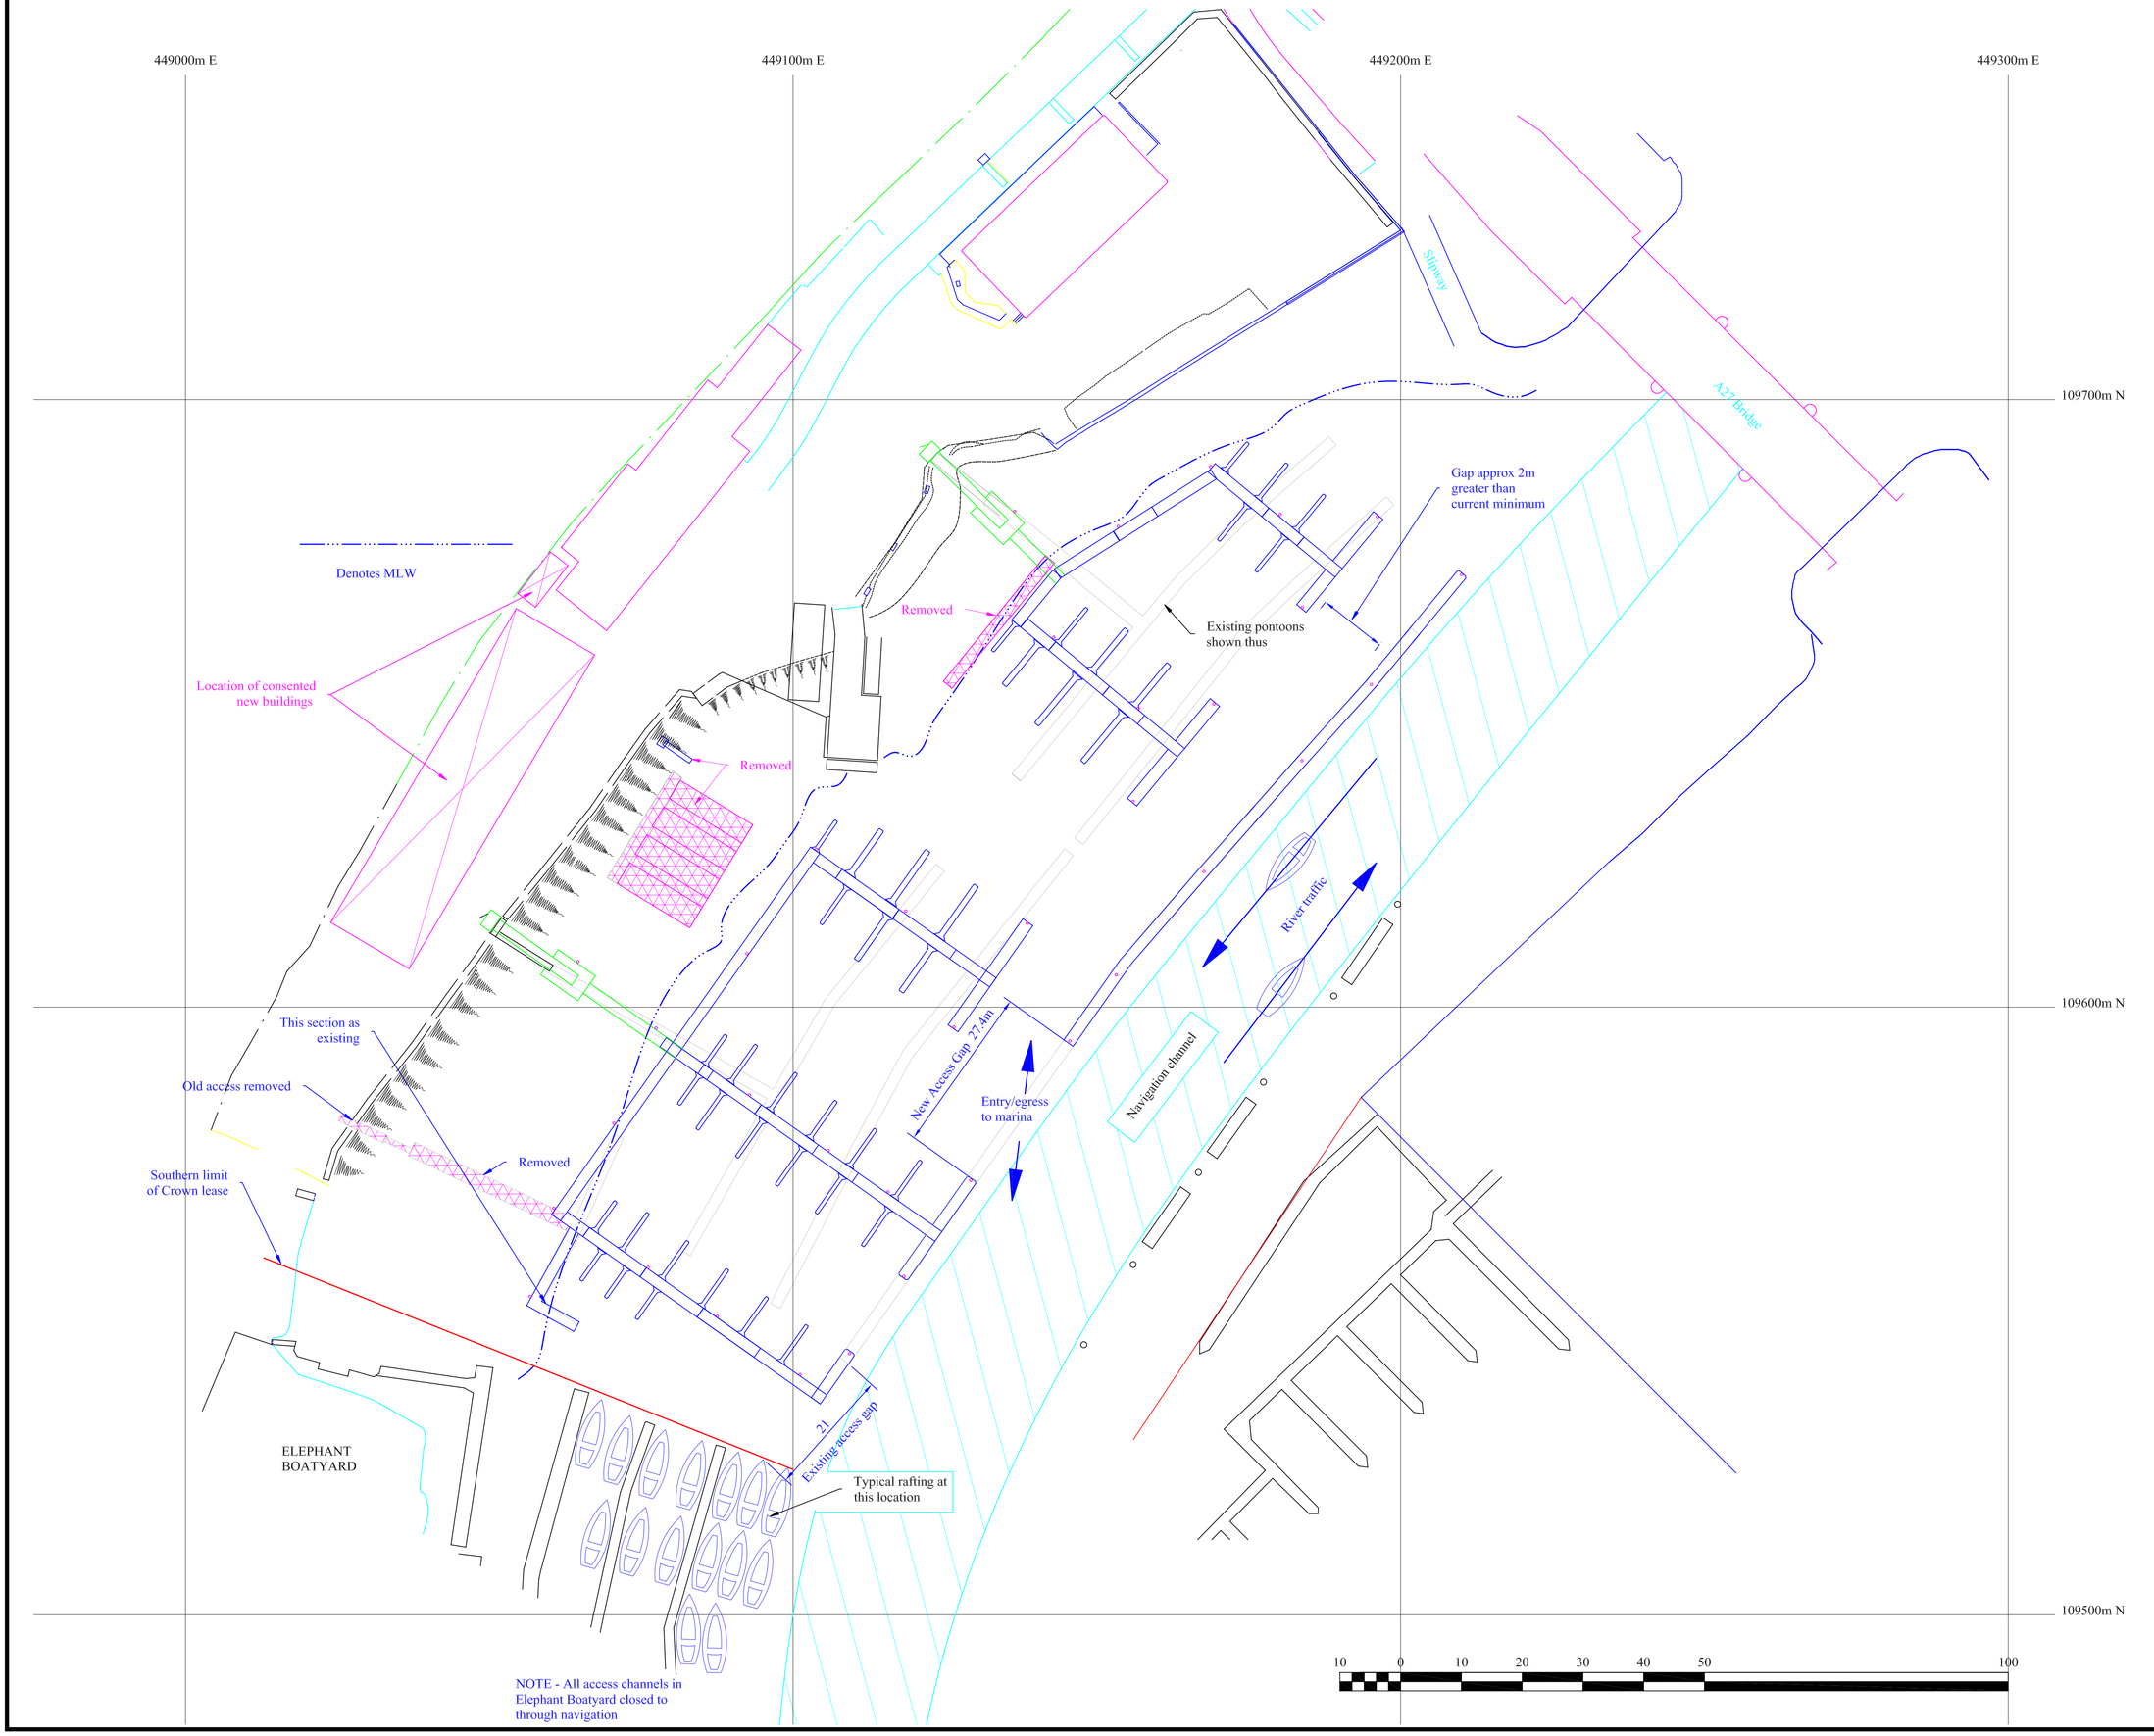

NOTES

1. Grid shown is OS National Grid

Original LTS print only with Red Stamp

Date	Issue
07:02:12	First Issue

LYMINGTON TECHNICAL SERVICES LTD

CLIENT
DEACONS BOATYARD LTD

SITE
DEACONS BOATYARD

TITLE
PROPOSED LAYOUT OVER EXISTING

SCALE 1:500 @ A1

DRAWN	DATE
P.Tosswell	Apr 2012

DRG No 10093/27