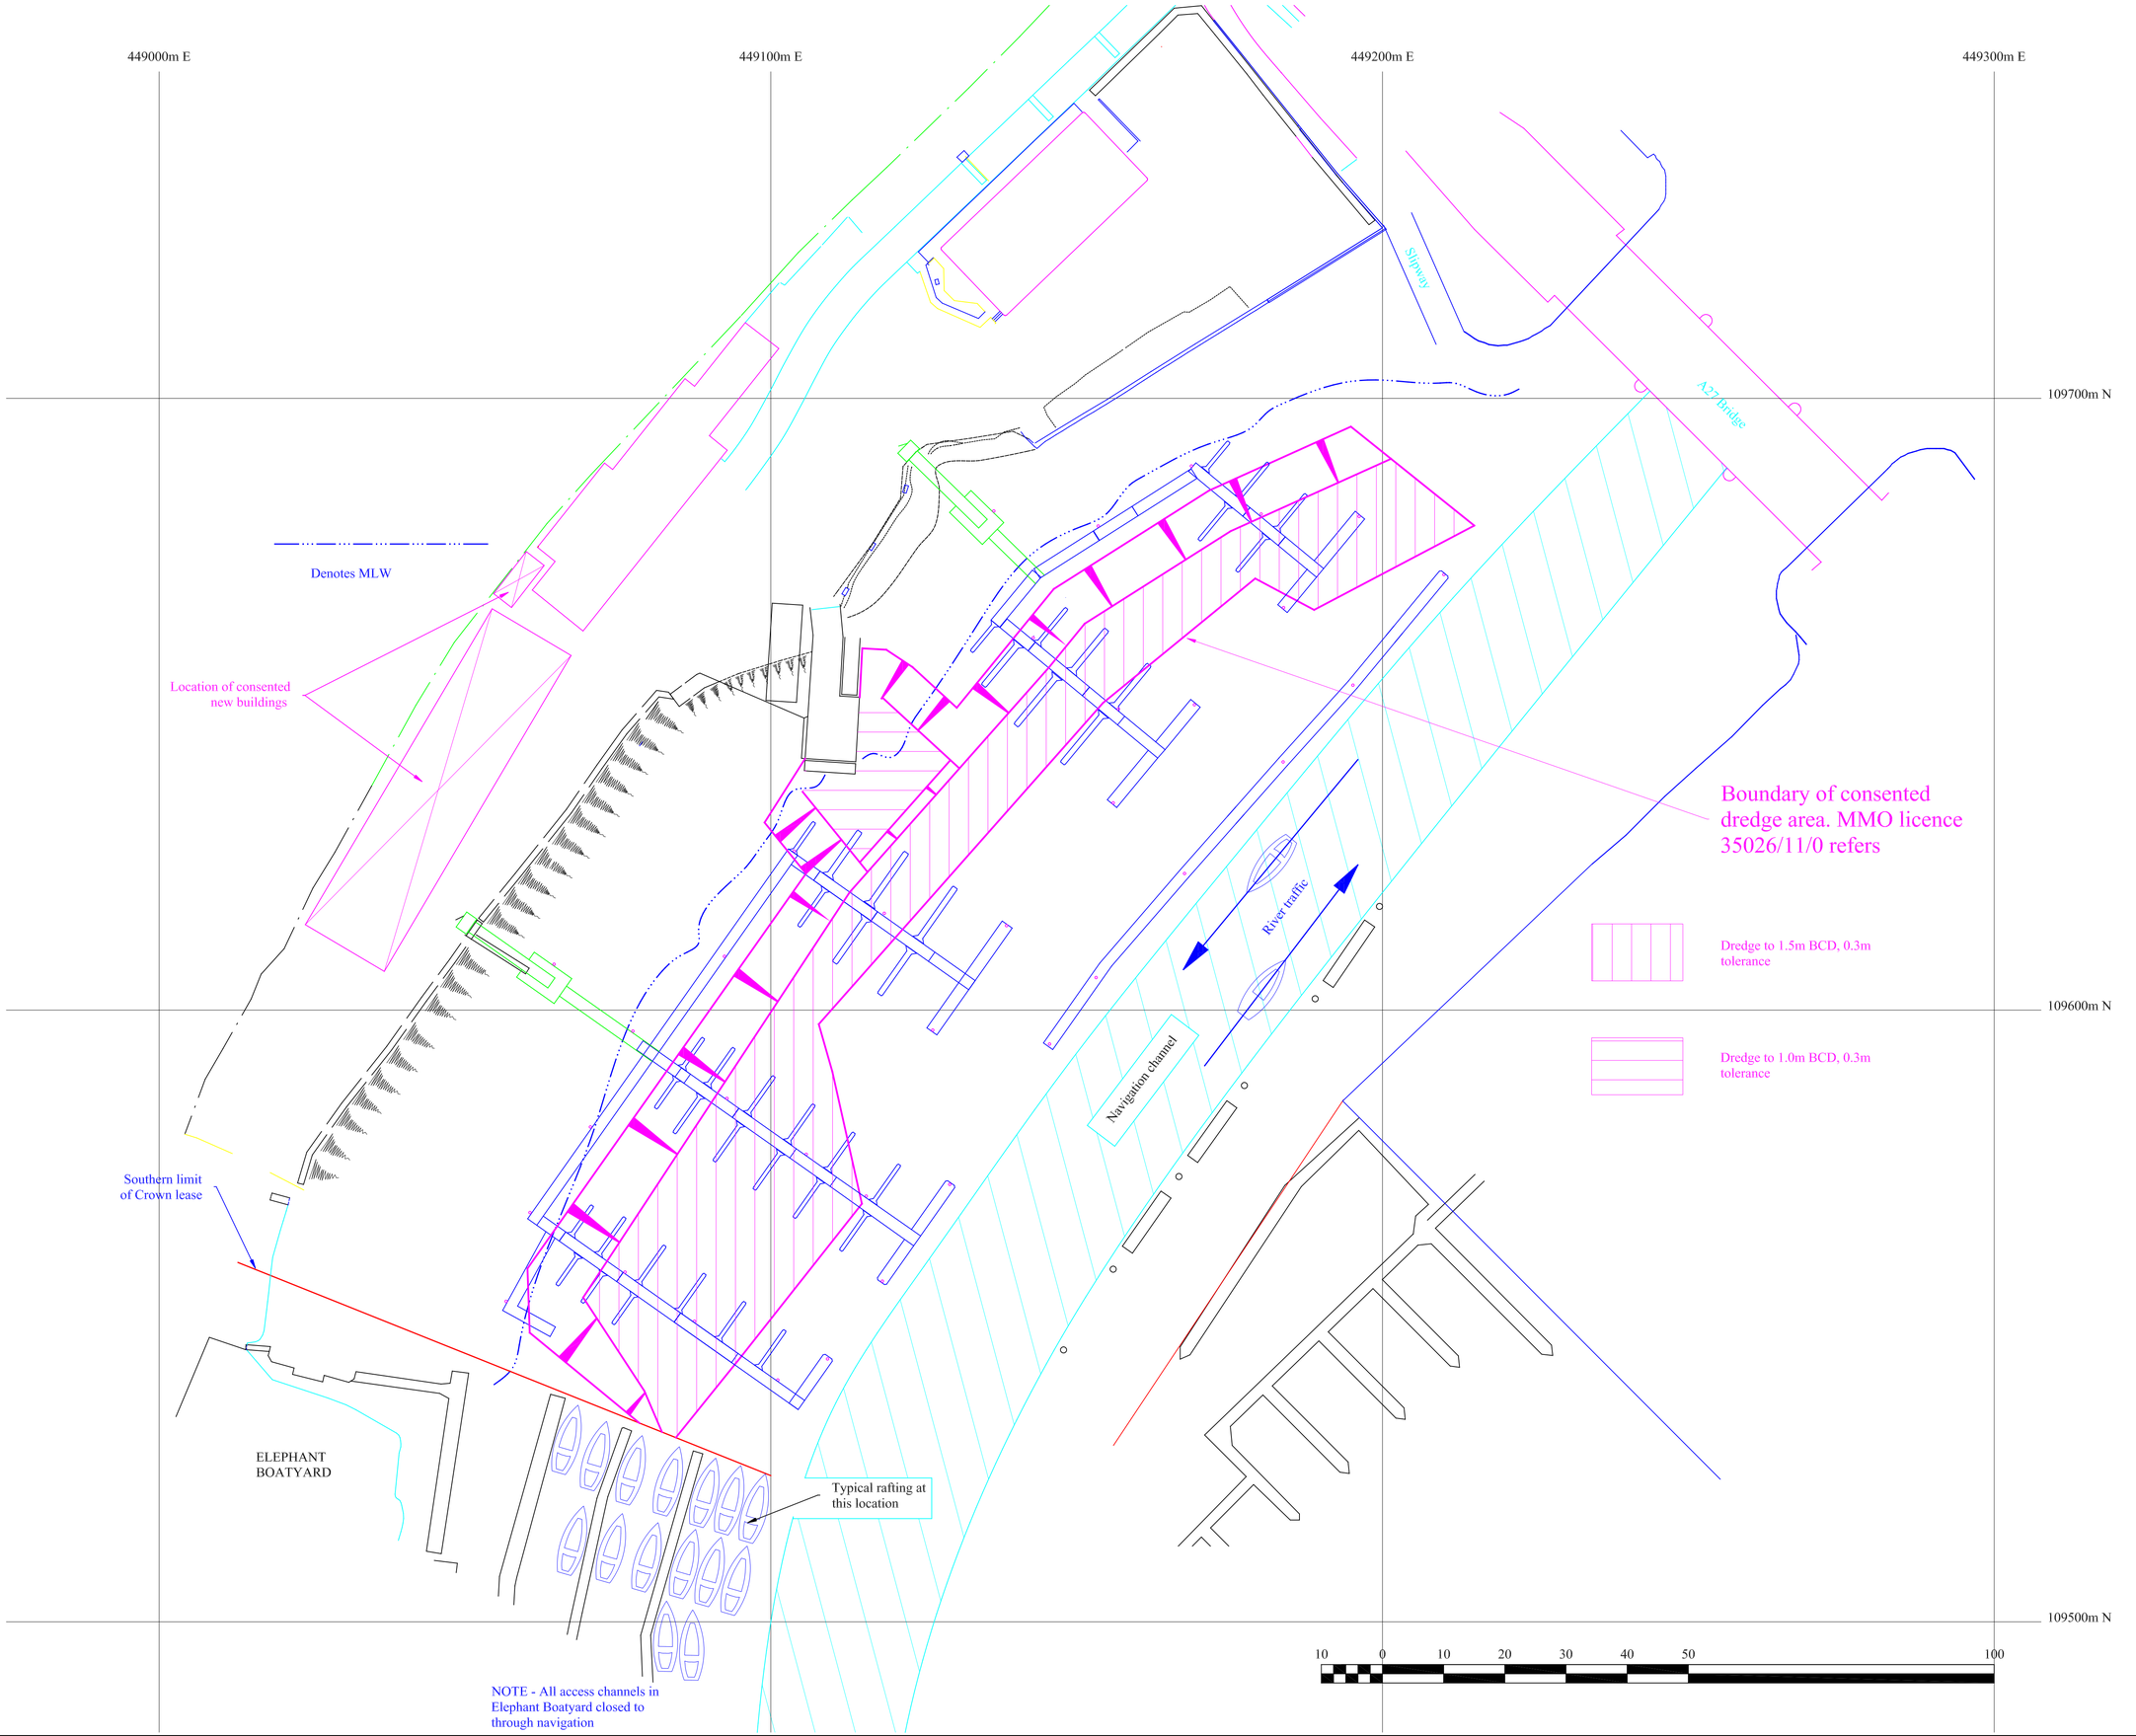

NOTES

1. Grid shown is OS National Grid

Original LTS print only with Red Stamp

Date	Issue	
29:06:12	A	Dredge details added for HWC application
11:02:12		First Issue

LYMINGTON TECHNICAL SERVICES LTD

CLIENT
DEACONS BOATYARD LTD

SITE
DEACONS BOATYARD

TITLE
PROPOSED LAYOUT WITH CONSENTED DREDGE AREA

SCALE 1:500 @ A1

DRAWN P.Tosswell

DATE Apr 2012

DRG No 10093/28A