DRAWING No.	REV	SHEET				
3147H	H	1 OF 1	THIRD ANGLE PROJECTION	IF IN DOUBT ASK	DO NOT SCALE	ALL DIMENSIONS IN MILLIMETRES UNLESS OTHERWISE STATED

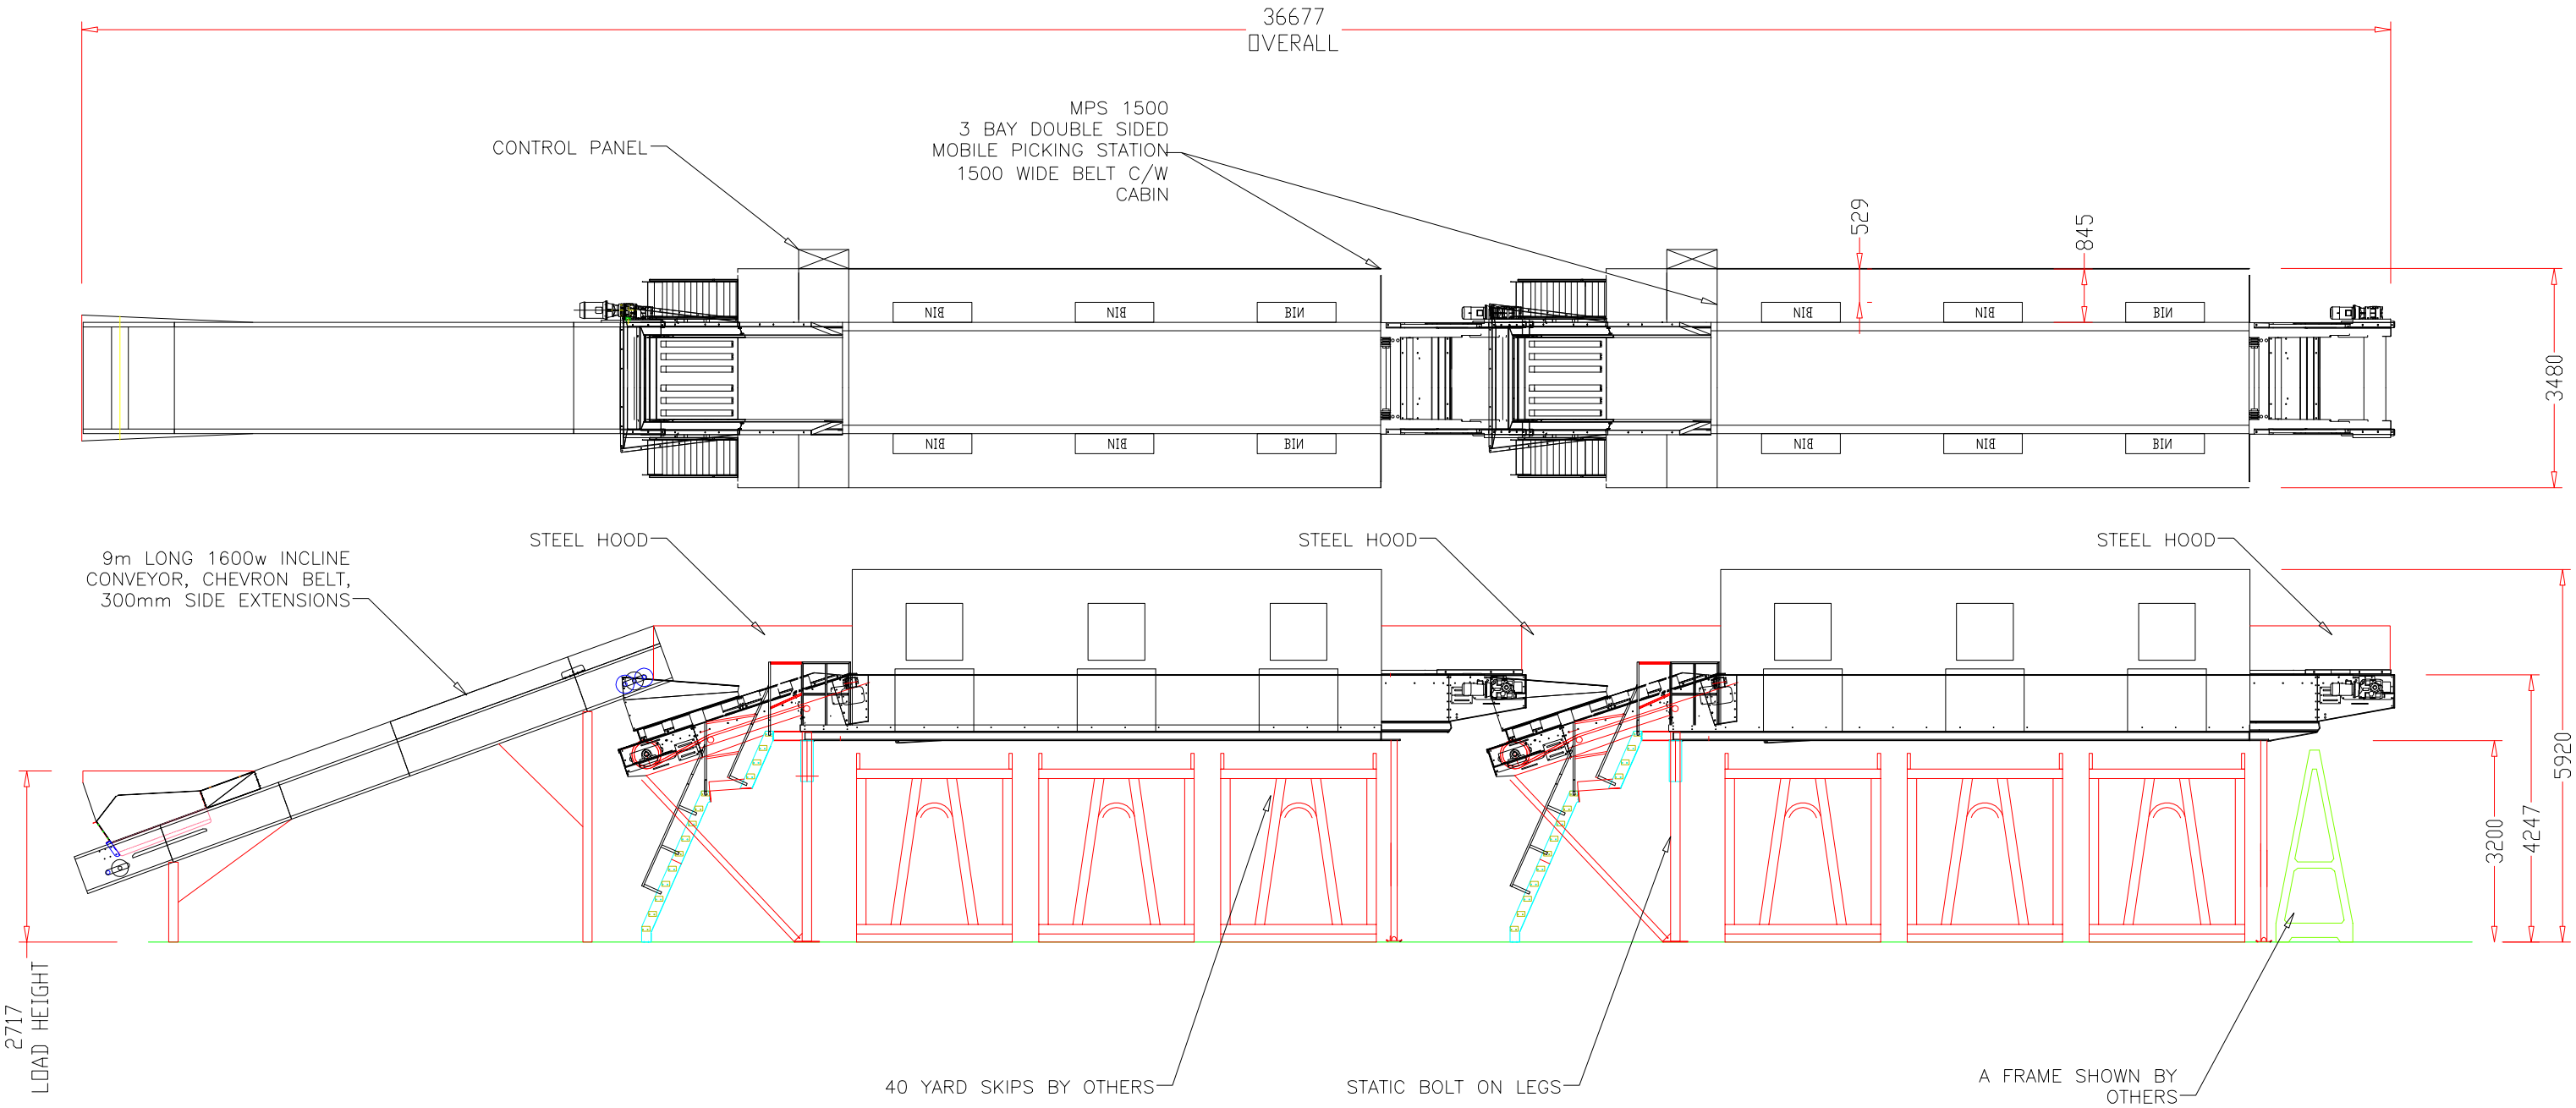

NOTES:

1. ALL DIMENSIONS SUBJECT TO MODIFICATION ON COMPLETION OF DETAILED DESIGNS

2. ALL CIVIL WORKS TO BE CARRIED OUT BY CUSTOMER, FOUNDATION LOADINGS ON REQUEST FROM KIVERCO.

3. RECOMMENDED MAGNET LOCATION IS AFTER THE PICKING STATION. OTHER POSITIONS WILL POTENTIALLY CAUSE JAMMING POINTS. IF MAGNET MUST BE FITTED OTHER THAN ABOVE THEN CORRECT PRE-SORTING OF MATERIAL IS ESSENTIAL.

REV. 'D'	REV. 'E'	REV. 'F'	REV. 'G'	REV. 'H'
	-	-		AXLES & GENSETS REMOVED. CONTROL PANEL ADDED
NAME/DATE	NAME/DATE	NAME/DATE	NAME/DATE	NAME/DATE KH 06/04/11

TOLERANCES

FIG'S. POST-DEC. P'T.
NO D.P. ± 1.0mm
ONE D.P. ± 0.25mm
TWO D.P. ± 0.05mm
ANGLES ± 0.5°

UNLESS OTHERWISE SPECIFIED

NOTICE

THIS DRAWING & DESIGN IS THE PROPERTY OF KIVERCO EQUIPMENT. IT MUST NOT BE COPIED OR SUBMITTED TO A THIRD PARTY WITHOUT THE WRITTEN CONSENT OF KIVERCO LIMITED.

KIVERCO LIMITED

26 GORTNAGLOUGH ROAD
DUNGANNON, CO TYRONE. BT71 5EE
TEL: +44(0)28 87 738811
FAX: +44(0)28 87 738841

E-MAIL: info@kiverco.com

BY	P.H.G	DATE	30-04-10
CHKD. BY		DATE	
APPD. BY		DATE	
SCALE		SHEET	1 OF 1

TITLE

PROPOSED MOBILE WASTE PLANT LAYOUT

DRAWING No.	REV
3147H	H