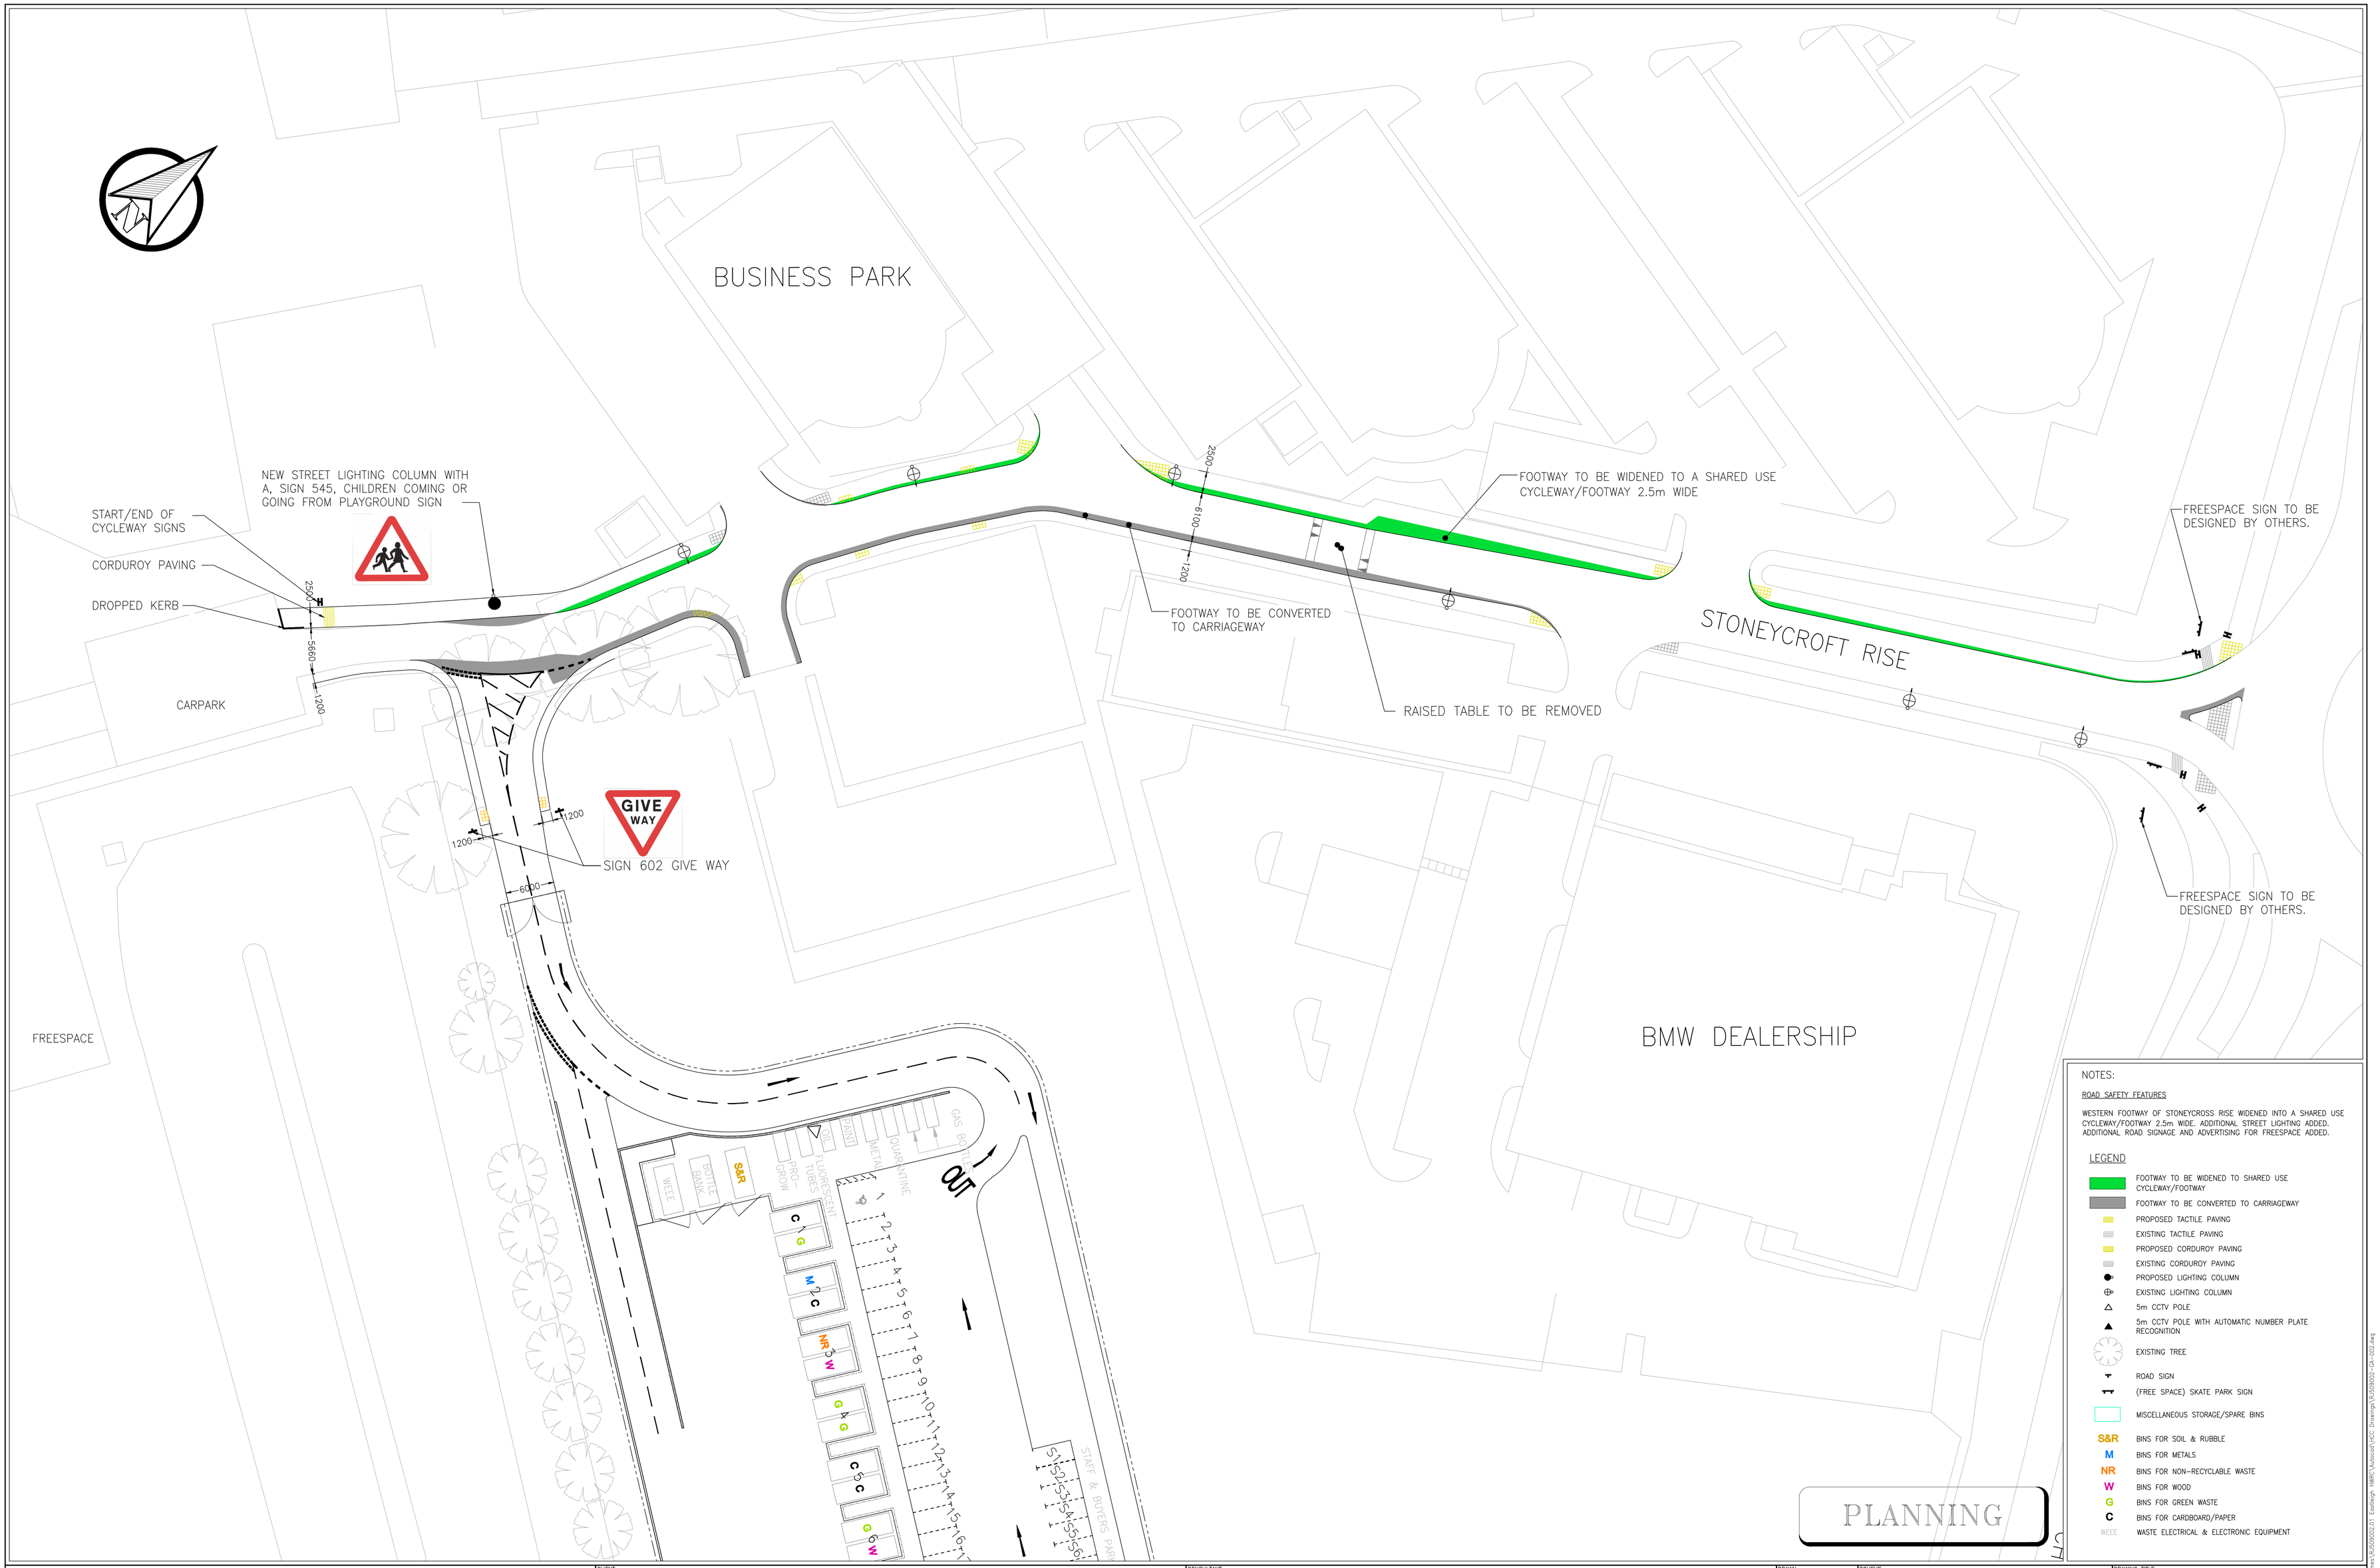

NOTES:

ROAD SAFETY FEATURES

WESTERN FOOTWAY OF STONEYCROSS RISE WIDENED INTO A SHARED USE CYCLEWAY/FOOTWAY 2.5m WIDE. ADDITIONAL STREET LIGHTING ADDED. ADDITIONAL ROAD SIGNAGE AND ADVERTISING FOR FREESPACE ADDED.

LEGEND

- FOOTWAY TO BE WIDENED TO SHARED USE CYCLEWAY/FOOTWAY
- FOOTWAY TO BE CONVERTED TO CARRIAGEWAY
- PROPOSED TACTILE PAVING
- EXISTING TACTILE PAVING
- PROPOSED CORDUROY PAVING
- EXISTING CORDUROY PAVING
- PROPOSED LIGHTING COLUMN
- EXISTING LIGHTING COLUMN
- 5m CCTV POLE
- 5m CCTV POLE WITH AUTOMATIC NUMBER PLATE RECOGNITION
- EXISTING TREE
- ROAD SIGN
- (FREE SPACE) SKATE PARK SIGN
- MISCELLANEOUS STORAGE/SPARE BINS
- S&R — BINS FOR SOIL & RUBBLE
- M — BINS FOR METALS
- NR — BINS FOR NON-RECYCLABLE WASTE
- W — BINS FOR WOOD
- G — BINS FOR GREEN WASTE
- C — BINS FOR CARDBOARD/PAPER
- WEEE — WASTE ELECTRICAL & ELECTRONIC EQUIPMENT

REV.	AMENDMENT	DATE	DRAWN	CHKD	APPD

CLIENT

HAMPSHIRE COUNTY COUNCIL
ECONOMY, TRANSPORT & ENVIRONMENT
WASTE & RESOURCE MANAGEMENT SECTION

CONSULTANT

Hampshire County Council engineering CONSULTANCY

STUART JARVIS BSc DipTP FCIHT MRTPI: DIRECTOR OF ECONOMY, TRANSPORT & ENVIRONMENT

DRAWN	NM
CAD	CB
CHECKED	WW WW
APPROVED	DR DR

SCHEME

EASTLEIGH HWRC
PROPOSED NEW SITE
CHESTNUT AVE / STONEYCROFT RISE

JOB No. RJ509002.01

SCALE @ A0	DATE	SHEET No.	DRG No.	REV
1:250	SEPT 2012	1	RJ509002/GA-002	

DRAWING TITLE

CYCLEWAY & FOOTWAY PROVISION

rec date 03.Oct.2012 at 6:17pm

rec date K:\Eng\Bases\Schemes\RJ509002.01 Eastleigh HWRC\Autocad\HCC Drawings\RJ509002-GA-002.dwg